


SITE IMPROVEMENT PLANS

A TRACT OF LAND BEING PART OF THE SE 1/4 OF SECTION 20,
TOWNSHIP 1 SOUTH, RANGE 14 WEST
CITY OF BRYANT, SALINE COUNTY, ARKANSAS

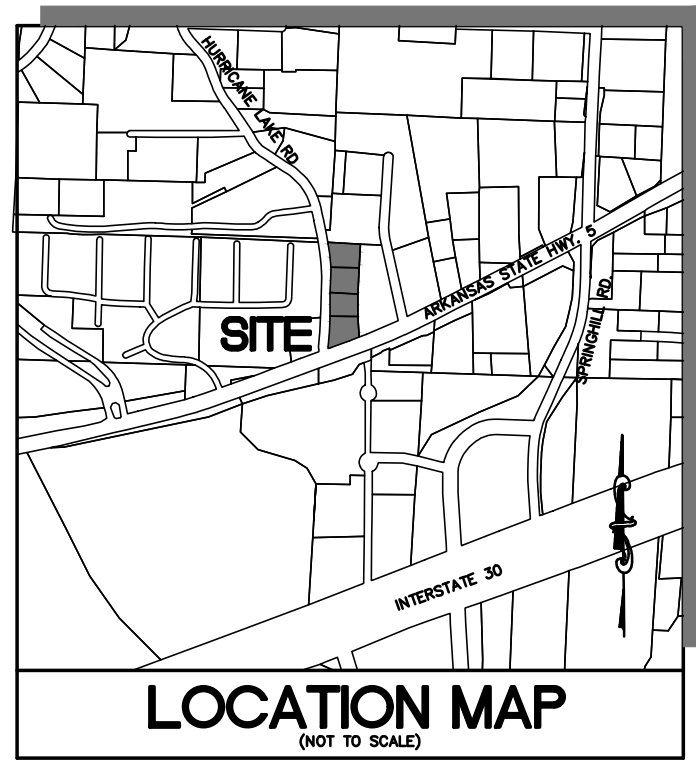

SHEET INDEX

C1.0	TITLE SHEET
C2.0	SPECIFICATIONS
C3.0	EXISTING CONDITIONS & DEMOLITION PLAN
C3.1	EXISTING PROPERTY SURVEY
C3.2	SUBDIVISION PLAN
C4.0	PRE-CONSTRUCTION SWPPP
C4.1	CONSTRUCTION SWPPP
C4.2	POST-CONSTRUCTION SWPPP
C4.3	STORMWATER POLLUTION PREVENTION DETAILS
C5.0	SITE GRADING PLAN
C5.1	ENTRANCE WARPING DETAIL
C6.0	SITE UTILITY PLAN
C7.0	SITE GEOMETRIC PLAN
C8.0	STORM SEWER PROFILES
C9.0	CONSTRUCTION DETAILS
C9.1	CONSTRUCTION DETAILS
C9.2	CONSTRUCTION DETAILS
C10.0	PRE-DEVELOPED DRAINAGE AREA MAP
C10.1	POST-DEVELOPED DRAINAGE AREA MAP
L1.01	LANDSCAPE PLAN

PERTINENT DATA

TRACT AREA:	1.99 ± AC.
CURRENT OWNER:	NEATHERY SHARON CLYDENA
SITE ADDRESS:	3205 HWY 5 N, BRYANT, AR 72019
	2320 HURRICANE LAKE RD, BRYANT, AR 72019
PARCEL ID:	840-12042-000, 840-12038-000
FEMA FLOOD MAP:	05125C0360E (REVISED JUNE 05, 2020)
EXISTING ZONING:	"C-2" - HIGHWAY COMMERCIAL
PROPOSED USE:	COMMUNITY BUSINESS - MARIJUANA DISPENSARY

PARKING CALCS.

MINIMUM PARKING FOR C-2 DISTRICT:
1.0 SPACES PER 300 SF
(1,960 SF/300 SF) * 1.0 SPACE = 6.53 OR A MINIMUM OF 7 SPACES

PARKING SPACES PROVIDED = 36 SPACES (2 ADA)

LEGEND	
	BENCH MARK
	FOUND IRON ROD
	FOUND IRON PIPE
	RIGHT OF WAY MARKER
	UTILITY POLE
	SUPPORT POLE
	UTILITY POLE WITH LIGHT
	LIGHT STANDARD
	ELECTRIC METER
	ELECTRIC MANHOLE
	ELECTRIC PEDESTAL
	ELECTRIC SPLICE BOX
	ELECTRIC BREAKER
	GAS DRIP
	GAS METER
	GAS VALVE
	TELEPHONE MANHOLE
	TELEPHONE PEDESTAL
	TELEPHONE SPLICE BOX
	CABLE TV PEDESTAL
	FIRE HYDRANT
	FIRE DEPARTMENT CONNECTION
	WATER MANHOLE
	WATER METER
	WATER VALVE
	POST INDICATOR VALVE
	CLEAN OUT
	STORM MANHOLE
	GRATED MANHOLE
	STORMWATER INLET
	GRATED STORMWATER INLET
	SANITARY MANHOLE
	TREE
	BUSH
	TRAFFIC SIGNAL
	PARKING METER
	STREET SIGN
	SPRINKLER
	MAIL BOX

LINE TYPE LEGEND	
	EX CONT M/R
	EX CONT M/R
	TREE LINE
	FEMA ELEV
	FEMA LIMIT
	PAVEMENT
	WALL
	GUARD RAIL
	CHAINLINK/WIRE FENCE
	WOOD/VINYL FENCE
	GAS
	UNDER GROUND ELEC
	OVERHEAD ELEC
	TELEPHONE LINE
	FIBER OPTIC LINE
	WATERLINE
	FLOODWAY
	SLOPE/LEEVE

ABBREVIATIONS	
C.O.	CLEANOUT
DB	DEED BOOK
E	ELECTRIC
FL	FLOWLINE
FT	FEET
FND.	FOUND
G	GAS
M.H.	MANHOLE
N/F	NOW OR FORMERLY
PB	PLAY BOOK
PC	PIPE
P.V.C.	POLYVINYL CHLORIDE PIPE
R.B.	RADIAL BEARING
R.C.P.	REINFORCED CONCRETE PIPE
SQ.	SQUARE
T	TELEPHONE CABLE
V.C.P.	VICTORIZED CLAY PIPE
W	WATER
(85 W)	RIGHT-OF-WAY WIDTH

GENERAL NOTES

- BOUNDARY AND TOPOGRAPHIC SURVEY BY STOCK & ASSOCIATES CONSULTING ENGINEERS, INC.
- ALL UTILITIES SHOWN HAVE BEEN LOCATED BY THE ENGINEER FROM AVAILABLE RECORDS. THEIR LOCATION SHOULD BE CONSIDERED APPROXIMATE. THE CONTRACTOR HAS THE RESPONSIBILITY TO NOTIFY ALL UTILITY COMPANIES, PRIOR TO CONSTRUCTION, TO HAVE EXISTING UTILITIES FIELD LOCATED.
- ALL IMPROVEMENTS SHALL CONFORM TO THE CITY OF BRYANT STANDARDS AND SPECIFICATIONS.

UTILITY CONTACTS

SUMMIT UTILITIES (GAS) - SHANE GIBBONS, (501) 581-9428
BRYANT PUBLIC WORKS - BRYCE RIMMER, (501) 943-0458
WATER CONTACT - VERNON WILLIAMS, (501) 452-2771
SALEM WATER USERS - (501) 772-2212

FLOOD NOTE

SUBJECT PROPERTY LIES WITHIN FLOOD ZONE X (AREA OF MINIMAL FLOOD HAZARD) ACCORDING TO THE NATIONAL FLOOD INSURANCE RATE MAP NUMBER 05125C0360E WITH AN EFFECTIVE DATE OF 06/05/2020.

USGS BENCHMARK

BENCHMARK# R 338 ELEV=405.60 (NAVD83)
DESCRIBED BY ARKANSAS DEPARTMENT OF
TRANSPORTATION 2013 THE STATION IS LOCATED ABOUT
5.9 MI (9.5 KM) EAST-SOUTHEAST OF CONRO,
3.0 MI (4.8 KM) WEST OF ALEXANDER AND 1.8 MI (2.9
KM) NORTH OF BRYANT.
TO REACH FROM THE INTERSECTION OF BASELINE ROAD
AND NORTH FRONTAGE ROAD PARALLELING I-30, GO WEST
ON NORTH FRONTAGE ROAD FOR 7.48 MI TO THE STATION
ON THE RIGHT, IN THE CENTER OF A HEADWALL.
IT IS 85 FT (25.9 M) WEST OF A COMBINATION POLE AND
20 FT (6.1 M) NORTH OF THE CENTERLINE OF NORTH
FRONTAGE ROAD.

DISCLAIMER

STOCK AND ASSOCIATES CONSULTING ENGINEERS, INC. AND THE UNDERSIGNED ENGINEER HAVE NO
RESPONSIBILITY FOR SERVICES PROVIDED BY OTHERS TO IMPLEMENT THE IMPROVEMENTS SHOWN ON THIS
PLAN AND ALL OTHER DRAWINGS WHERE THE UNDERSIGNED ENGINEER'S SEAL APPEARS. THE
CONSTRUCTION MEANS AND METHODS ARE THE SOLE RESPONSIBILITY OF THE OWNER AND CONTRACTOR.
STOCK AND ASSOCIATES CONSULTING ENGINEERS, INC. HAS NO RESPONSIBILITY TO VERIFY FINAL
IMPROVEMENTS AS SHOWN ON THIS PLAN UNLESS SPECIFICALLY ENGAGED AND AUTHORIZED TO DO SO BY
THE OWNER OR CONTRACTOR.

PREPARED FOR:
GOOD DAY FARM
C/O REGAN ETHERIDGE
SENIOR PROJECT MANAGER-
STORE DEVELOPMENT, DESIGN & CONSTRUCTION
425 W. CAPITOL AVE.,
LITTLE ROCK, AR 72201


PREPARED BY:

STOCK & ASSOCIATES
Consulting Engineers, Inc.
757 Chesterfield Business Parkway
St. Louis, MO 63005 PH: (636)
530-3001 FAX: (636) 530-9001
e-mail: gennet@stockassoc.com
Web: www.stockassoc.com

SITE IMPROVEMENT PLANS FOR:

GOOD DAY FARM - BRYANT

3205 HIGHWAY 5 N,
BRYANT, ARKANSAS 72019

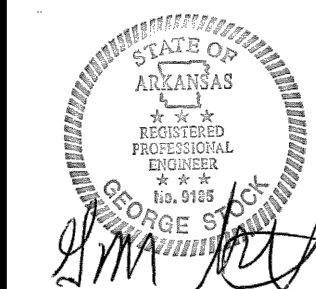

GEORGE M. STOOK E-29116
CIVIL ENGINEER
CERTIFICATE OF AUTHORITY
NUMBER: 000996

REVISIONS:

1 07/16/25 CITY COMMENTS

DRAWN BY: L.C.W.	CHECKED BY: G.M.S.
DATE: 05-14-2025	JOB NO: 2025-7775
W.S.D. P. #	BASE MAP #
S.L.C. HAT #	HAT S.U.P. #
M.D.N.R. #	

SHEET TITLE:
TITLE SHEET

SHEET NO.:
C1.0

GENERAL NOTES

- SAFETY NOTICE TO CONTRACTOR: IN ACCORDANCE WITH GENERALLY ACCEPTED CONSTRUCTION PRACTICES, THE CONTRACTOR SHALL BE SOLELY AND COMPLETELY RESPONSIBLE FOR CONDITIONS OF THE JOB SITE, INCLUDING SAFETY OF ALL PERSONS AND PROPERTY DURING PERFORMANCE OF THE WORK. THIS REQUIREMENT WILL APPLY CONTINUOUSLY AND NOT BE LIMITED TO NORMAL WORKING HOURS.
- THE CONTRACTOR SHALL ALSO BE SOLELY RESPONSIBLE FOR THE SAFETY FOR THE GENERAL PUBLIC AND PASSERBY WITH RESPECT TO WORK ZONE AREAS, MEANS AND METHODS AND PEDESTRIAN SAFETY.
- ALL EXCAVATIONS, WHETHER THEY ARE FOR RETAINING WALLS, UTILITY TRENCHES OR FOOTING EXCAVATIONS, SHALL BE CONSTRUCTED IN ACCORDANCE WITH THE LATEST OCCUPATIONAL SAFETY AND HEALTH ADMINISTRATION (OSHA) "CONSTRUCTION STANDARDS FOR EXCAVATIONS".
- PROPERTY LINES, EASEMENTS AND TOPOGRAPHIC SURVEY BY STOCK & ASSOCIATES CONSULTING ENGINEERS.
- ALL UTILITIES, STRUCTURES AND UNDERGROUND FACILITIES HAVE BEEN PLOTTED FROM BEST AVAILABLE RECORDS. THEREFORE, THE RELATIONSHIP BETWEEN PROPOSED WORK AND EXISTING FACILITIES, STRUCTURES AND UTILITIES MUST BE CONSIDERED APPROXIMATE, AND IT IS THE CONTRACTORS RESPONSIBILITY TO DETERMINE THEIR LOCATION AND THE EXISTENCE OF ANY NOT SHOWN. THE CONTRACTOR HAS THE RESPONSIBILITY TO NOTIFY ALL UTILITY COMPANIES, PRIOR TO CONSTRUCTION, TO HAVE EXISTING UTILITIES FIELD LOCATED, UNCOVERED AND DEPTHS VERIFIED TO AVOID CONFLICTS.
- IT IS NOT WARRANTED THAT THESE PLANS CONTAIN COMPLETE INFORMATION REGARDING EASEMENTS, RESERVATIONS, RESTRICTIONS, RIGHT-OF-WAY, BUILDING LINES AND OTHER ENCUMBRANCES. FOR COMPLETE INFORMATION, A TITLE OPINION OR COMMITMENT FOR TITLE INSURANCE SHOULD BE OBTAINED.
- THIS PLAN IS SUBJECT TO ALL LOCAL, STATE AND FEDERAL REGULATIONS. THERE HAS BEEN NO WETLAND DELINEATION, GEOTECHNICAL OR ENVIRONMENTAL DATA PROVIDED TO THIS ENGINEER PRIOR TO DESIGNING THIS PLAN.
- THE CONTRACTOR SHALL NOTIFY THE ENGINEER IMMEDIATELY OF ANY CONFLICTS WITH PROPOSED IMPROVEMENTS.
- IT IS THE CONTRACTORS RESPONSIBILITY TO ENSURE HE HAS THE LATEST SET OF IMPROVEMENT PLANS. CONTRACTOR SHALL BE SOLELY RESPONSIBLE FOR COORDINATING ALL PERMIT PLAN SETS AND ANY SUBSEQUENT PLAN ISSUANCES.
- IMPROVEMENTS SHALL BE STAKED IN THE FIELD BY THE CONTRACTOR AND REVIEWED BY THE ARCHITECT AND OWNER PRIOR TO INSTALLATION. CONTRACTOR SHALL REVIEW OTHER SITE-RELATED SHEETS BY OTHER DESIGNERS (LANDSCAPING, ARCHITECT, ETC.) IN ADDITION TO CIVIL SHEETS FOR COORDINATION PURPOSES. ANY CONFLICTS SHALL BE BROUGHT TO THE ATTENTION OF THE ENGINEER IMMEDIATELY AND PRIOR TO ANY START OF CONSTRUCTION.
- THE CONTRACTOR SHALL MAINTAIN A COMPLETE SET OF RECORD DRAWINGS AT THE JOB SITE AND MARK THEREON ANY CHANGES AS THE WORK PROCEEDS. THE CONTRACTOR SHALL SUBMIT COMPUTER GENERATED, LEGIBLE RECORD DRAWINGS TO THE ENGINEER PRIOR TO FINAL INSPECTION AND ACCEPTANCE.
- ALL WORK WITHIN PUBLIC RIGHT-OF-WAY SHALL BE TO CITY OF BRYANT OR ARKANSAS HIGHWAYS AND TRANSPORTATION STANDARDS, WHERE APPLICABLE.
- ALL MATERIALS AND METHODS OF CONSTRUCTION TO MEET THE CURRENT STANDARDS AND SPECIFICATIONS OF CITY OF BRYANT OR ARKANSAS HIGHWAYS AND TRANSPORTATION, WHERE APPLICABLE.
- THE CONTRACTOR SHALL COORDINATE AND/OR OBTAIN ALL NECESSARY LOCAL, STATE, AND FEDERAL PERMITS RELATED TO CONSTRUCTION OF THE IMPROVEMENTS.
- PRIOR TO BEGINNING ANY WORK, THE CONTRACTOR SHALL CONTACT THE OFFICE OF THE OWNER FOR SPECIFIC INSTRUCTIONS RELEVANT TO THE SEQUENCING OF WORK.
- ALL WORK MUST BE PERFORMED WITHIN EXISTING OR ACQUIRED EASEMENTS. AGENCY APPROVAL OF THESE PLANS DOES NOT AUTHORIZE OR CONDONE WORK OUTSIDE OF THE EASEMENTS.
- THE DEVELOPER OR OWNER IS ADVISED THAT UTILITY COMPANIES MAY REQUIRE COMPENSATION FOR RELOCATION OF THEIR FACILITIES WITHIN THE PUBLIC RIGHT-OF-WAY. THE DEVELOPER OR OWNER SHALL ALSO BE MADE AWARE OF EXTENSIVE DELAYS IN UTILITY COMPANY RELOCATIONS AND ADJUSTMENTS WHICH MAY OCCUR. THE DELAYS DUE TO UTILITY RELOCATION AND ADJUSTMENTS WILL NOT CONSTITUTE A CAUSE TO ALLOW OCCUPANCY PRIOR TO COMPLETION OF ROAD IMPROVEMENTS.
- THE CONTRACTOR SHALL VERIFY PROPOSED AND COORDINATE PROPOSED SERVICES AND LOCATIONS OR RELOCATIONS WITH ALL UTILITIES. CONTRACTOR SHALL BE RESPONSIBLE TO OBTAIN ALL UTILITY PERMITS, UNLESS SPECIFICALLY MENTIONED OTHERWISE.
- ALL PROPOSED UTILITIES TO BE LOCATED UNDERGROUND, UNLESS STATED OTHERWISE.
- ALL HYDRANTS, POWER POLES OR OTHER OBSTRUCTIONS SHALL HAVE A MINIMUM TWO FOOT SETBACK FROM FACE OF CURB OR EDGE OF SHOULDER OF THE ULTIMATE PAVEMENT SECTION. THE CONTRACTOR SHALL BE RESPONSIBLE FOR CONFIRMING THIS REQUIREMENT, PRIOR TO CONSTRUCTION. ANY LOCATION WHICH DOES NOT MEET THIS REQUIREMENT SHALL BE BROUGHT TO THE ENGINEER'S ATTENTION IMMEDIATELY. THE CONTRACTOR SHALL ASSUME ALL LIABILITY IF CONFLICTS ARE NOT BROUGHT TO THE ENGINEERS ATTENTION FOR A DETERMINATION HOW TO PROCEED PRIOR TO CONSTRUCTION.
- ALL TRAFFIC CONTROL DEVICES SHALL COMPLY WITH THE CURRENT EDITION OF THE MANUAL FOR UNIFORM TRAFFIC CONTROL DEVICES (MUTCD) AND AIDOT, WHERE APPLICABLE.
- ACCESS TO PRIVATE PROPERTIES SHALL BE MAINTAINED AT ALL TIMES. EXISTING COMMERCIAL ENTRANCES MAY HAVE ACCESS RESTRICTED TO 1/2 OF THE ENTRANCE AT A TIME, UNLESS OTHERWISE APPROVED IN THIS PLAN SET.
- NO SIDEWALK SHALL BE REMOVED WITHOUT CONFIRMING ADEQUATE PEDESTRIAN FACILITIES WILL EXIST DURING CONSTRUCTION. PROJECT NEEDS TO PROVIDE CONTINUOUS PEDESTRIAN ACCESS DURING CONSTRUCTION, UNLESS APPROVED ELSEWHERE. FOR SIDEWALK REMOVAL/REPLACEMENT VERIFY THERE IS ADEQUATE PEDESTRIAN ACCESS AROUND SITE, OR PROVIDE TEMPORARY PEDESTRIAN ACCESS.
- IF A PEDESTRIAN DETOUR PLAN IS NOT INCLUDED IN THIS PLAN SET, THE CONTRACTOR SHALL BE RESPONSIBLE FOR CREATING A DETOUR PLAN AND SUBMITTING SAID PLAN TO THE ENGINEER AND AGENCIES FOR REVIEW AND APPROVAL.
- ALL SIDEWALKS, CURB RAMPS, RAMPS, ACCESSIBLE PARKING SPACES SHALL BE CONSTRUCTED IN ACCORDANCE WITH THE CURRENT APPROVED "AMERICANS WITH DISABILITIES ACT ACCESSIBILITY GUIDELINES" (ADAAG) ALONG WITH THE GRADES, CONSTRUCTION MATERIALS, SPECIFICATIONS, AND SIGNAGE. IF ANY CONFLICT OCCURS BETWEEN THE ABOVE INFORMATION AND THE PLANS, THE ADAAG GUIDELINES SHALL TAKE PRECEDENCE. AND THE CONTRACTOR, PRIOR TO ANY CONSTRUCTION, SHALL NOTIFY THE ENGINEER. THE CONTRACTOR SHALL VERIFY THESE IMPROVEMENTS WITH THE ENGINEER PRIOR TO INSTALLATION.
- THE CONTRACTOR SHALL BE MADE AWARE THAT CERTAIN EXCEPTIONS TO ADA REQUIREMENTS MAY BE APPLICABLE. UNLESS SPECIFICALLY NOTED WITHIN THIS PLAN SET, THE CONTRACTOR SHALL ASSUME THAT NO EXCEPTION WILL APPLY.
- ALL SIDEWALKS (THICKNESS AND WIDTH) AND CURB RAMPS TO BE CONSTRUCTED IN ACCORDANCE WITH ADA, CITY OF BRYANT OR ARKANSAS HIGHWAYS AND TRANSPORTATION STANDARDS.
- ANY DISTURBED OFF-SITE PROPERTY (I.E. BUSHES, TREES, FENCES, MAILBOXES, ETC.), WHICH MAY NOT BE LABELED, SHALL BE REPLACED IN-KIND AT THE DEVELOPER'S EXPENSE.
- SIGNAGE SHALL BE IN ACCORDANCE WITH CITY OF BRYANT SIGN ORDINANCE(S).
- THE MINIMUM REQUIREMENTS OF THE STORMWATER MANAGEMENT PLAN SHALL BE CONSISTENT WITH THE CURRENTLY EFFECTIVE VERSION OF THE ADEQ'S NPDES CONSTRUCTION STORM WATER PERMIT REQUIREMENTS.

DEMOLITION NOTES

- CONTRACTOR SHALL VISIT THE PROJECT SITE TO DETERMINE EXTENT OF DEMOLITION.
- USE OF EXPLOSIVES OR BURNING IS NOT PERMITTED.
- PAVEMENT AREAS, CURBS, BUILDINGS, TREES, ETC. SHALL BE REMOVED IN COMPLIANCE WITH ALL GOVERNING AGENCIES.
- CONTRACTOR SHALL OBTAIN HAUL ROUTE APPROVAL FROM CITY OF BRYANT OR ARKANSAS DEPARTMENT OF TRANSPORTATION PRIOR TO COMMENCEMENT OF HAULING OPERATIONS, IF REQUIRED.
- THE CONTRACTOR SHALL NOTIFY THE APPROPRIATE UTILITY COMPANY PRIOR TO BEGINNING ANY WORK THAT WILL AFFECT AN EXISTING UTILITY.
- CONTRACTOR TO COORDINATE RELOCATIONS, ABANDONMENT OR REMOVAL OF EXISTING UTILITIES WITH UTILITY COMPANIES TO AVOID INTERRUPTION OF SERVICE TO BUILDINGS OUTSIDE OF SPECIFIED PHASE OF WORK.
- CONTRACTOR SHALL COORDINATE ALL UTILITY SERVICE INSTALLATIONS, REMOVALS, RELOCATIONS AND ABANDONMENT WITH PROPOSED IMPROVEMENTS. CONTRACTOR SHALL AVOID CONDITION WHERE NEW PAVEMENT, CURBING, SIDEWALK, ETC. WILL BE DISTURBED BY UTILITY INSTALLATION.
- ALL EROSION CONTROL AND SILTATION CONTROL MEASURES SHALL BE IN PLACE PRIOR TO DEMOLITION.
- PROTECT EXISTING TREES AND VEGETATION INDICATED TO REMAIN SHALL BE PROTECTED AGAINST UNNECESSARY CUTTING OR SKINNING OF ROOTS, BRANCHES OR BARK, SMOTHERING OF TREES BY STOCKPILE MATERIAL, OR PARKING VEHICLES WITHIN DRIP LINE. PROTECT TREES AND VEGETATION TO REMAIN WITH TEMPORARY CONSTRUCTION FENCING, PRIOR TO SITE CLEARING OPERATIONS.
- EXISTING PROPERTY CORNERS AND/OR SURVEY MONUMENTS DISTURBED BY CONSTRUCTION TO BE REMOVED AND REPLACED BY LICENSED SURVEYOR IN MISSOURI.
- REMOVAL AND/OR ABANDONMENT OF EXISTING SEWERS SHALL BE IN ACCORDANCE WITH THE STANDARD CONSTRUCTION SPECIFICATIONS FOR SEWER AND DRAINAGE FACILITIES OF ADOT OR THE CITY OF BRYANT SEWER DISTRICT, WHERE APPLICABLE.
- EXISTING SEWERS INDICATED TO BE REMOVED AND/OR ABANDONED SHALL BE SECURELY BLOCKED AT ANY POINTS OF INTAKE OR DISCHARGE (OF THE SYSTEM TO REMAIN) WITH THE BULKHEAD OR PREFORMED PLUG. IF THE SEWER IS ABANDONED, IT SHALL BE COMPLETELY FILLED WITH GROUT.
- ANY SEWER INLETS INDICATED TO REMAIN IN PLACE BUT ARE CHOKED SHALL BE CLEANED OUT AND POSITIVE FLOW SHALL BE VERIFIED. IF INLETS ARE UNABLE TO BE REPAIRED, THE ENGINEER SHALL BE NOTIFIED IMMEDIATELY.
- EXISTING WATER METERS, HYDRANTS AND VALVES INDICATED TO REMAIN SHALL HAVE CONNECTING PIPES FIELD LOCATED AND ANY CONFLICTS WITH THE PROPOSED IMPROVEMENTS SHALL BE REPORTED TO THE ENGINEER.
- CONSTRUCTION DEBRIS, INCLUDING BUT NOT LIMITED TO, CONDUIT, DUCTS, FITTINGS, VALVES, PIPES AND OTHER DEBRIS TO BE REMOVED, SHALL BE DISPOSED OF OFF-SITE, AND IN ACCORDANCE WITH ALL LOCAL, STATE AND FEDERAL REGULATIONS.
- CONTRACTOR TO PROVIDE ALL NECESSARY FENCING, BARRICADES, SIGNAGE, ETC. FOR PEDESTRIAN SAFETY DURING SITE DEMOLITION/CONSTRUCTION ACTIVITIES.
- A PEDESTRIAN DETOUR PLAN SHALL BE IMPLEMENTED IF PUBLIC SIDEWALKS ARE TO BE CLOSED DURING CONSTRUCTION.
- DEMOLITION LIMITS OF EXISTING SIDEWALK, CURB LINE, CURB RAMPS AND ROADWAY HAS BEEN APPROXIMATED AND SHOWN ON THE DEMOLITION SHEET(S).
- REMOVAL OF PAVEMENT, CURB & GUTTER, SIDEWALKS, ETC. SHALL BE TO THE NEAREST EXISTING JOINT OR FULL DEPTH SAWCUT AT LIMITS OF REMOVAL.
- SAWCUTTING, CURB AND PAVEMENT REMOVALS TO BE COORDINATED WITH INSTALLATION OF PROPOSED UTILITY MAINS AND SERVICES WITH INSTALLATION OF PROPOSED UTILITY MAINS AND SERVICES. CONTRACTOR TO CONTACT UTILITY COMPANIES TO COORDINATE PAVEMENT REMOVAL AND/OR REPLACEMENT BY UTILITY COMPANY WITH ON-SITE DEMOLITION BY CONTRACTOR.
- EXISTING PAVEMENT SHOWN TO BE REMOVED SHALL REQUIRE BACKFILL AND PROPER COMPACTION WITH GRADES TO BE RE-ESTABLISHED TO AVOID CONDITIONS WHERE PONDING WATER OCCURS.
- DEBRIS AND FOUNDATION MATERIAL FROM ANY EXISTING ON-SITE BUILDING OR STRUCTURE WHICH IS SCHEDULED TO BE RAZED FOR THIS DEVELOPMENT MUST BE PROPERLY DISPOSED OF OFF-SITE.
- CONTRACTOR TO COORDINATE REMOVAL AND/OR DISCONNECTION OF EXISTING SERVICE LINES TO ANY BUILDING PRIOR TO BUILDING DEMOLITION.

SANITARY SEWER NOTES

- ALL SEWER CONSTRUCTION AND MATERIALS TO BE IN ACCORDANCE WITH THE CITY OF BRYANT SPECIFICATIONS AND STANDARDS.
- 6" AND 8" LATERALS CONSTRUCTED OF P.V.C.S.D. R-35 THICKWALL PIPE, A.S.T.M. D-3034.
- 6" AND 8" LATERAL JOINTS TO CONFORM TO A.S.T.M. STANDARD S.D.R-35 THICKWALL COMPRESSION JOINT FOR P.V.C..
- ALL MANHOLE FRAMES AND COVERS SHALL BE CITY OF BRYANT STANDARD FRAME AND COVER.
- ALL LATERAL SEWER CONSTRUCTION METHODS TO CONFORM TO LATEST STANDARDS AND SPECIFICATIONS OF THE CITY OF BRYANT PLUMBING CODE.
- ALL TRENCHES UNDER AREAS TO BE PAVED SHALL BE GRANULARLY FILLED WITH 3/4" CLEAN ROCK BEDDING. BACKFILL SHALL BE PLACED IN ACCORDANCE WITH THE CITY OF BRYANT SPECIFICATIONS AND STANDARDS.
- CONTRACTOR TO START LAYING PIPE AT DOWNSTREAM MANHOLE AND WORK UPSTREAM.
- CLEANOUTS SHALL BE LOCATED AT ALL HORIZONTAL AND VERTICAL CHANGES IN DIRECTION OF FLOW OF HOUSE LATERALS AND ANY SANITARY LATERAL OF 100 FEET OR LONGER.
- HAUNCH CATEGORY I BEDDING PER CITY STANDARDS REQUIRED FOR PIPES IN ROCK.
- VERTICAL CLEARANCE BETWEEN SEWER AND WATER MAINS SHALL BE A MINIMUM OF 2' - 0".
- ALL TRENCH BACKFILLS UNDER PAVEMENT WITHIN THE PUBLIC RIGHT-OF-WAY SHALL BE GRANULAR BACKFILLED. TRENCH BACKFILLS UNDER PAVED AREAS, OUTSIDE OF PUBLIC RIGHT-OF-WAY SHALL BE GRANULAR BACKFILL IN LIEU OF THE EARTH BACKFILL COMPACTED TO 95 PERCENT OF THE STANDARD AASHTO T-99 COMPACTION TEST A.S.T.M. D-698.
- JETTING IS NOT AN ACCEPTABLE METHOD OF ACHIEVING BACKFILL COMPACTION. ALL BACKFILL MATERIAL SHALL BE MECHANICALLY COMPACTED TO AT LEAST 95 PERCENT OF THE MATERIAL'S STANDARD PROCTOR MAXIMUM DRY DENSITY.
- FOR SEWER PIPE (STORM AND SANITARY) WITH A DESIGN GRADE LESS THAN ONE PERCENT (1%), VERIFICATION OF THE PIPE GRADE WILL BE REQUIRED FOR EACH INSTALLED REACH OF SEWER, PRIOR TO ANY SURFACE RESTORATION OR INSTALLATION OF ANY SURFACE IMPROVEMENTS. THE CONTRACTOR'S FIELD SUPERVISOR WILL BE REQUIRED TO PROVIDE DAILY DOCUMENTATION VERIFYING THAT THE AS-BUILT PIPE GRADE MEETS THE DESIGN GRADE THROUGH THE SUBMITTAL OF SIGNED CUT SHEETS TO THE CITY OF BRYANT INSPECTOR UPON REQUEST.

FIELD SURVEYED VERIFICATION MUST BE MADE UNDER THE DIRECTION OF A LICENSED LAND SURVEYOR OR REGISTERED ENGINEER. THE CONTRACTOR WILL BE REQUIRED TO REMOVE AND REPLACE ANY SEWER REACH HAVING AN AS-BUILT GRADE WHICH IS FLATTER THAN THE DESIGN GRADE BY MORE THAN 0.1%. SEWERS WITH GRADES GREATER THAN THE DESIGN SLOPE MAY BE LEFT IN PLACE, PROVIDED NO OTHER SEWER GRADE IS REDUCED BY THIS VARIANCE IN THE AS-BUILT GRADE.

THE CITY ALSO RESERVES THE RIGHT TO REQUIRE THE CONTRACTOR TO REMOVE AND REPLACE ANY SEWER (AT ANY TIME PRIOR TO CONSTRUCTION APPROVAL) FOR WHICH THE AS-BUILT GRADE DOES NOT COMPLY WITH THE GRADE TOLERANCE STATED IN THE ABOVE PARAGRAPH.

THE SEWER CONTRACTOR SHALL BE RESPONSIBLE FOR ANY COSTS ASSOCIATED WITH THE FIELD VERIFICATION OF THE SEWER GRADE, OR REMOVAL AND REPLACEMENT OF THE SEWER PIPE OR ASSOCIATED APPURTENANCES.
- ADJUSTMENT OF MANHOLE TO GRADE:

IF A MANHOLE IS TO BE RAISED, MANHOLES MAY BE RAISED USING COURSES OF BRICK OR APPROVED GRADE RING(S), PROVIDED THE TOTAL ADJUSTMENT OF THE MANHOLE DOES NOT EXCEED 12-INCHES (INCLUDING THE EXISTING RINGS OR COURSES OF BRICK). FOR MANHOLES WHICH WILL EXCEED THE MAXIMUM OF 12-INCHES, THE TRANSITION SECTION OF THE STRUCTURE SHALL BE REMOVED AND THE BOTTOM SECTION RAISED USING THE SAME MATERIAL AS THE EXISTING STRUCTURE.

IF A MANHOLE IN TO BE LOWERED, MANHOLES MAY BE LOWERED BY REMOVING THE TRANSITION SECTION, AND LOWERING THE EXISTING BOTTOM SECTION BY SAWCUTTING THE EXISTING CAST-IN-PLACE CONCRETE, REMOVING THE REQUIRED COURSES OF BRICK, OR REMOVING THE PRECAST RISER SECTION AS APPROPRIATE.
- FOUNDATION DRAINS, IF INSTALLED, SHALL NOT CONNECT TO THE SANITARY SEWER.
- EXTERNAL GREASE TRAP REQUIRED. GREASE TRAP TO BE LOCATED IN AN ACCESSIBLE LOCATION FOR CITY INSPECTION. GREASE TRAP TO PROVIDE MEANS FOR VISUAL INSPECTION FROM ABOVE FOR BOTH THE INFLUENT AND EFFLUENT SIDES.
- ALL SEWER CONSTRUCTION AND MATERIALS TO BE IN ACCORDANCE WITH THE CITY OF BRYANT SPECIFICATIONS AND STANDARDS.
- ALL SEWER CONSTRUCTION AND MATERIALS TO BE IN ACCORDANCE WITH THE CLEAN WATER ACT.

GRADING NOTES

- ALL EROSION AND SILTATION CONTROL SHALL BE INSTALLED PRIOR TO STARTING CONSTRUCTION OR GRADING.
- IT SHALL BE THE RESPONSIBILITY OF THE CONTRACTORS TO CONSULT PROJECT GEOTECHNICAL ENGINEER(S), FOR REVIEW OF THIS PLAN PRIOR TO GRADING OPERATIONS AND FOR GRADING RECOMMENDATIONS AND FIELD TESTING.
- PROPOSED GRADES AND CONTOURS SHOWN ARE TO FINISHED ELEVATION. CONTRACTOR TO ACCOUNT FOR ALL TOP FINISHES INCLUDING BUT NOT LIMITED TO PAVEMENT, SUB-BASES, SOD, TOPSOIL, RIP-RAP AND FIELD TOP MIXES.
- ALL GRADING WILL UTILIZE STANDARD GRADING EQUIPMENT TO ACHIEVE THE PROPOSED GRADES SHOWN ON THIS PLAN.
- TOP OF SEWER STRUCTURE ELEVATIONS SHALL BE VERIFIED BY THE CONTRACTOR IN THE FIELD PRIOR TO FINAL INSTALLATION OF STRUCTURE TOP.
- THE ENGINEER ASSUMES NO RESPONSIBILITY FOR COSTS INCURRED DUE TO UNSUITABLE MATERIAL THAT MUST BE REMOVED FROM SITE.
- NO EXCAVATION SHALL BE MADE SO CLOSE TO THE PROPERTY LINE AS TO ENDANGER ANY ADJOINING PROPERTY OF ANY PUBLIC OR PRIVATE STREET WITHOUT SUPPORTING AND PROTECTING SUCH PUBLIC OR PRIVATE STREET, PROPERTY OR UTILITY FROM SETTLING, CRACKING OR OTHER DAMAGE.
- ALL EXCAVATIONS, GRADING OR FILLING SHALL HAVE A FINISHED GRADE NOT TO EXCEED A 3:1 SLOPE (33%), UNLESS SPECIFICALLY APPROVED OTHERWISE.
- EARTHWORK QUANTITIES ARE THE RESPONSIBILITY OF CONTRACTORS. THE CONTRACTOR IS RESPONSIBLE FOR HAUL-ON OR HAUL-OFF MATERIAL FROM SITE, AS MAY BE REQUIRED.
- ALL FILLS AND BACKFILLS SHALL BE MADE OF SELECTED EARTH MATERIALS FREE FROM BROKEN MASONRY, ROCK, FROZEN EARTH, RUBBISH, ORGANIC MATERIAL AND DEBRIS, AND AS APPROVED BY THE PROJECT GEOTECHNICAL ENGINEER.
- ALL FILLS PLACED UNDER PROPOSED STORM AND SANITARY SEWER LINES AND/OR PAVED AREAS, INCLUDING TRENCH BACKFILLS AND WITHIN AND OFF THE ROAD RIGHT-OF-WAY, SHALL BE COMPACTED TO 90% OF MAXIMUM DENSITY AS DETERMINED BY THE "MODIFIED AASHTO T-180 COMPACTION TEST" (ASTM D-1557) FOR THE ENTIRE DEPTH OF THE FILL. COMPACTED GRANULAR BACKFILL IS REQUIRED IN ALL TRENCH EXCAVATION WITHIN THE STREET RIGHT-OF-WAY AND UNDER ALL PAVED AREAS. ALL TESTS SHALL BE PERFORMED UNDER THE DIRECTION OF AND VERIFIED BY A SOILS ENGINEER CONCURRENT WITH GRADING AND BACKFILLING OPERATIONS.
- SOFT SOILS IN THE BOTTOM AND BANKS OF ANY EXISTING OR FORMER POND SITES OR TRIBUTARIES OR ANY SEDIMENT BASINS OR TRAPS SHOULD BE REMOVED, SPREAD OUT AND PERMITTED TO DRY SUFFICIENTLY TO BE USED AS FILL. NONE OF THIS MATERIAL SHOULD BE PLACED IN PROPOSED PUBLIC RIGHT-OF-WAY LOCATIONS OR IN ANY STORM SEWER LOCATIONS.
- THE CONTRACTOR SHALL VERIFY THAT ALL AREAS WILL DRAIN POSITIVELY AND WITHOUT PONDING PRIOR TO INSTALLATION OF IMPROVEMENTS.
- STORMWATER TO BE DISCHARGED AT ADEQUATE NATURAL DISCHARGE POINT. SINKHOLES ARE NOT AN ADEQUATE NATURAL DISCHARGE POINTS.
- ANY WELLS, CISTERNS AND/OR SPRINGS, WHICH MAY EXIST ON THE PROPERTY, SHOULD BE LOCATED AND SEALED IN A MANNER ACCEPTABLE TO CITY OF BRYANT AND THE ARKANSAS DEPARTMENT OF AGRICULTURE.
- DESIGN OF SHORING FOR UTILITY TRENCHES AND/OR SEWER CONSTRUCTION IS THE RESPONSIBILITY OF THE CONTRACTOR, UNLESS OTHERWISE NOTED IN THIS SET OF PLANS.
- TRUCKS SHALL NOT EXCEED POSTED WEIGHT LIMITS FOR ANY ROAD TRAVELED OR BRIDGES DURING HAUL OPERATIONS.
- CONTRACTOR SHALL OBTAIN HAUL ROUTE APPROVAL FROM CITY OF BRYANT OR ARKANSAS DEPARTMENT OF TRANSPORTATION PRIOR TO COMMENCEMENT OF HAULING OPERATIONS, IF REQUIRED.
- PROTECT EXISTING TREES AND VEGETATION INDICATED TO REMAIN SHALL BE PROTECTED AGAINST UNNECESSARY CUTTING OR SKINNING OF ROOTS, BRANCHES OR BARK, SMOTHERING OF TREES BY STOCKPILE MATERIAL, OR PARKING VEHICLES WITHIN DRIP LINE. PROTECT TREES AND VEGETATION TO REMAIN WITH TEMPORARY CONSTRUCTION FENCING, PRIOR TO SITE CLEARING OPERATIONS.
- ALL OPEN SPACE DETENTION AREAS SHALL BE REVEGETATED WITH BERMUDA SOD.

STORM SEWER NOTES

- ALL CONCRETE PIPE SHALL BE REINFORCED, AND CONFORM TO A.S.T.M. DESIGNATION C76-80 CLASS UNLESS NOTED.
- ALL SEWER CONSTRUCTION AND MATERIALS TO BE IN ACCORDANCE WITH THE CITY OF BRYANT STREET, STORM DRAIN AND SANITARY SEWER SPECIFICATIONS AND STANDARDS.
- ALL TRENCHES UNDER AREAS TO BE PAVED AND UNDER EXISTING PAVING SHALL BE GRANULARLY FILLED WITH 3/4" CLEAN BACKFILL ONLY. BACKFILL SHALL BE PLACED IN ACCORDANCE WITH CITY OF BRYANT STANDARDS.
- ALL TRENCH BACKFILLS UNDER PAVEMENT WITHIN THE PUBLIC RIGHT-OF-WAY SHALL BE GRANULAR BACKFILLED. TRENCH BACKFILLS UNDER PAVED AREAS, OUTSIDE OF PUBLIC RIGHT-OF-WAY SHALL BE GRANULAR BACKFILL IN LIEU OF THE EARTH BACKFILL COMPACTED TO 95 PERCENT OF THE STANDARD AASHTO T-99 COMPACTION TEST A.S.T.M. D-698.
- JETTING IS NOT AN ACCEPTABLE METHOD OF ACHIEVING BACKFILL COMPACTION. ALL BACKFILL MATERIAL SHALL BE MECHANICALLY COMPACTED TO AT LEAST 95 PERCENT OF THE MATERIAL'S STANDARD PROCTOR MAXIMUM DRY DENSITY.
- FOR SEWER PIPE (STORM AND SANITARY) WITH A DESIGN GRADE LESS THAN ONE PERCENT (1%), VERIFICATION OF THE PIPE GRADE WILL BE REQUIRED FOR EACH INSTALLED REACH OF SEWER, PRIOR TO ANY SURFACE RESTORATION OR INSTALLATION OF ANY SURFACE IMPROVEMENTS. THE CONTRACTOR'S FIELD SUPERVISOR WILL BE REQUIRED TO PROVIDE DAILY DOCUMENTATION VERIFYING THAT THE AS-BUILT PIPE GRADE MEETS THE DESIGN GRADE THROUGH THE SUBMITTAL OF SIGNED CUT SHEETS TO THE CITY OF BRYANT INSPECTOR UPON REQUEST.

FIELD SURVEYED VERIFICATION MUST BE MADE UNDER THE DIRECTION OF A LICENSED LAND SURVEYOR OR REGISTERED ENGINEER. THE CONTRACTOR WILL BE REQUIRED TO REMOVE AND REPLACE ANY SEWER REACH HAVING AN AS-BUILT GRADE WHICH IS FLATTER THAN THE DESIGN GRADE BY MORE THAN 0.1%. SEWERS WITH GRADES GREATER THAN THE DESIGN SLOPE MAY BE LEFT IN PLACE, PROVIDED NO OTHER SEWER GRADE IS REDUCED BY THIS VARIANCE IN THE AS-BUILT GRADE.

THE CITY ALSO RESERVES THE RIGHT TO REQUIRE THE CONTRACTOR TO REMOVE AND REPLACE ANY SEWER (AT ANY TIME PRIOR TO CONSTRUCTION APPROVAL) FOR WHICH THE AS-BUILT GRADE DOES NOT COMPLY WITH THE GRADE TOLERANCE STATED IN THE ABOVE PARAGRAPH.


THE SEWER CONTRACTOR SHALL BE RESPONSIBLE FOR ANY COSTS ASSOCIATED WITH THE FIELD VERIFICATION OF THE SEWER GRADE, OR REMOVAL AND REPLACEMENT OF THE SEWER PIPE OR ASSOCIATED APPURTENANCES.
- ADJUSTMENT OF MANHOLE TO GRADE:

IF A MANHOLE IS TO BE RAISED, MANHOLES MAY BE RAISED USING COURSES OF BRICK OR APPROVED GRADE RING(S), PROVIDED THE TOTAL ADJUSTMENT OF THE MANHOLE DOES NOT EXCEED 12-INCHES (INCLUDING THE EXISTING RINGS OR COURSES OF BRICK). FOR MANHOLES WHICH WILL EXCEED THE MAXIMUM OF 12-INCHES, THE TRANSITION SECTION OF THE STRUCTURE SHALL BE REMOVED AND THE BOTTOM SECTION RAISED USING THE SAME MATERIAL AS THE EXISTING STRUCTURE.

IF A MANHOLE IS TO BE LOWERED, MANHOLES MAY BE LOWERED BY REMOVING THE TRANSITION SECTION, AND LOWERING THE EXISTING BOTTOM SECTION BY SAWCUTTING THE EXISTING CAST-IN-PLACE CONCRETE, REMOVING THE REQUIRED COURSES OF BRICK, OR REMOVING THE PRECAST RISER SECTION AS APPROPRIATE.

DEMO LEGEND

- TBR = TO BE REMOVED
TBA = TO BE ABANDONED
TBR&R = TO BE REMOVED & REPLACED
DND = DO NOT DISTURB
UIP = USE IN PLACE
ATG = ADJUST TO GRADE
--- LIMITS OF DISTURBANCE

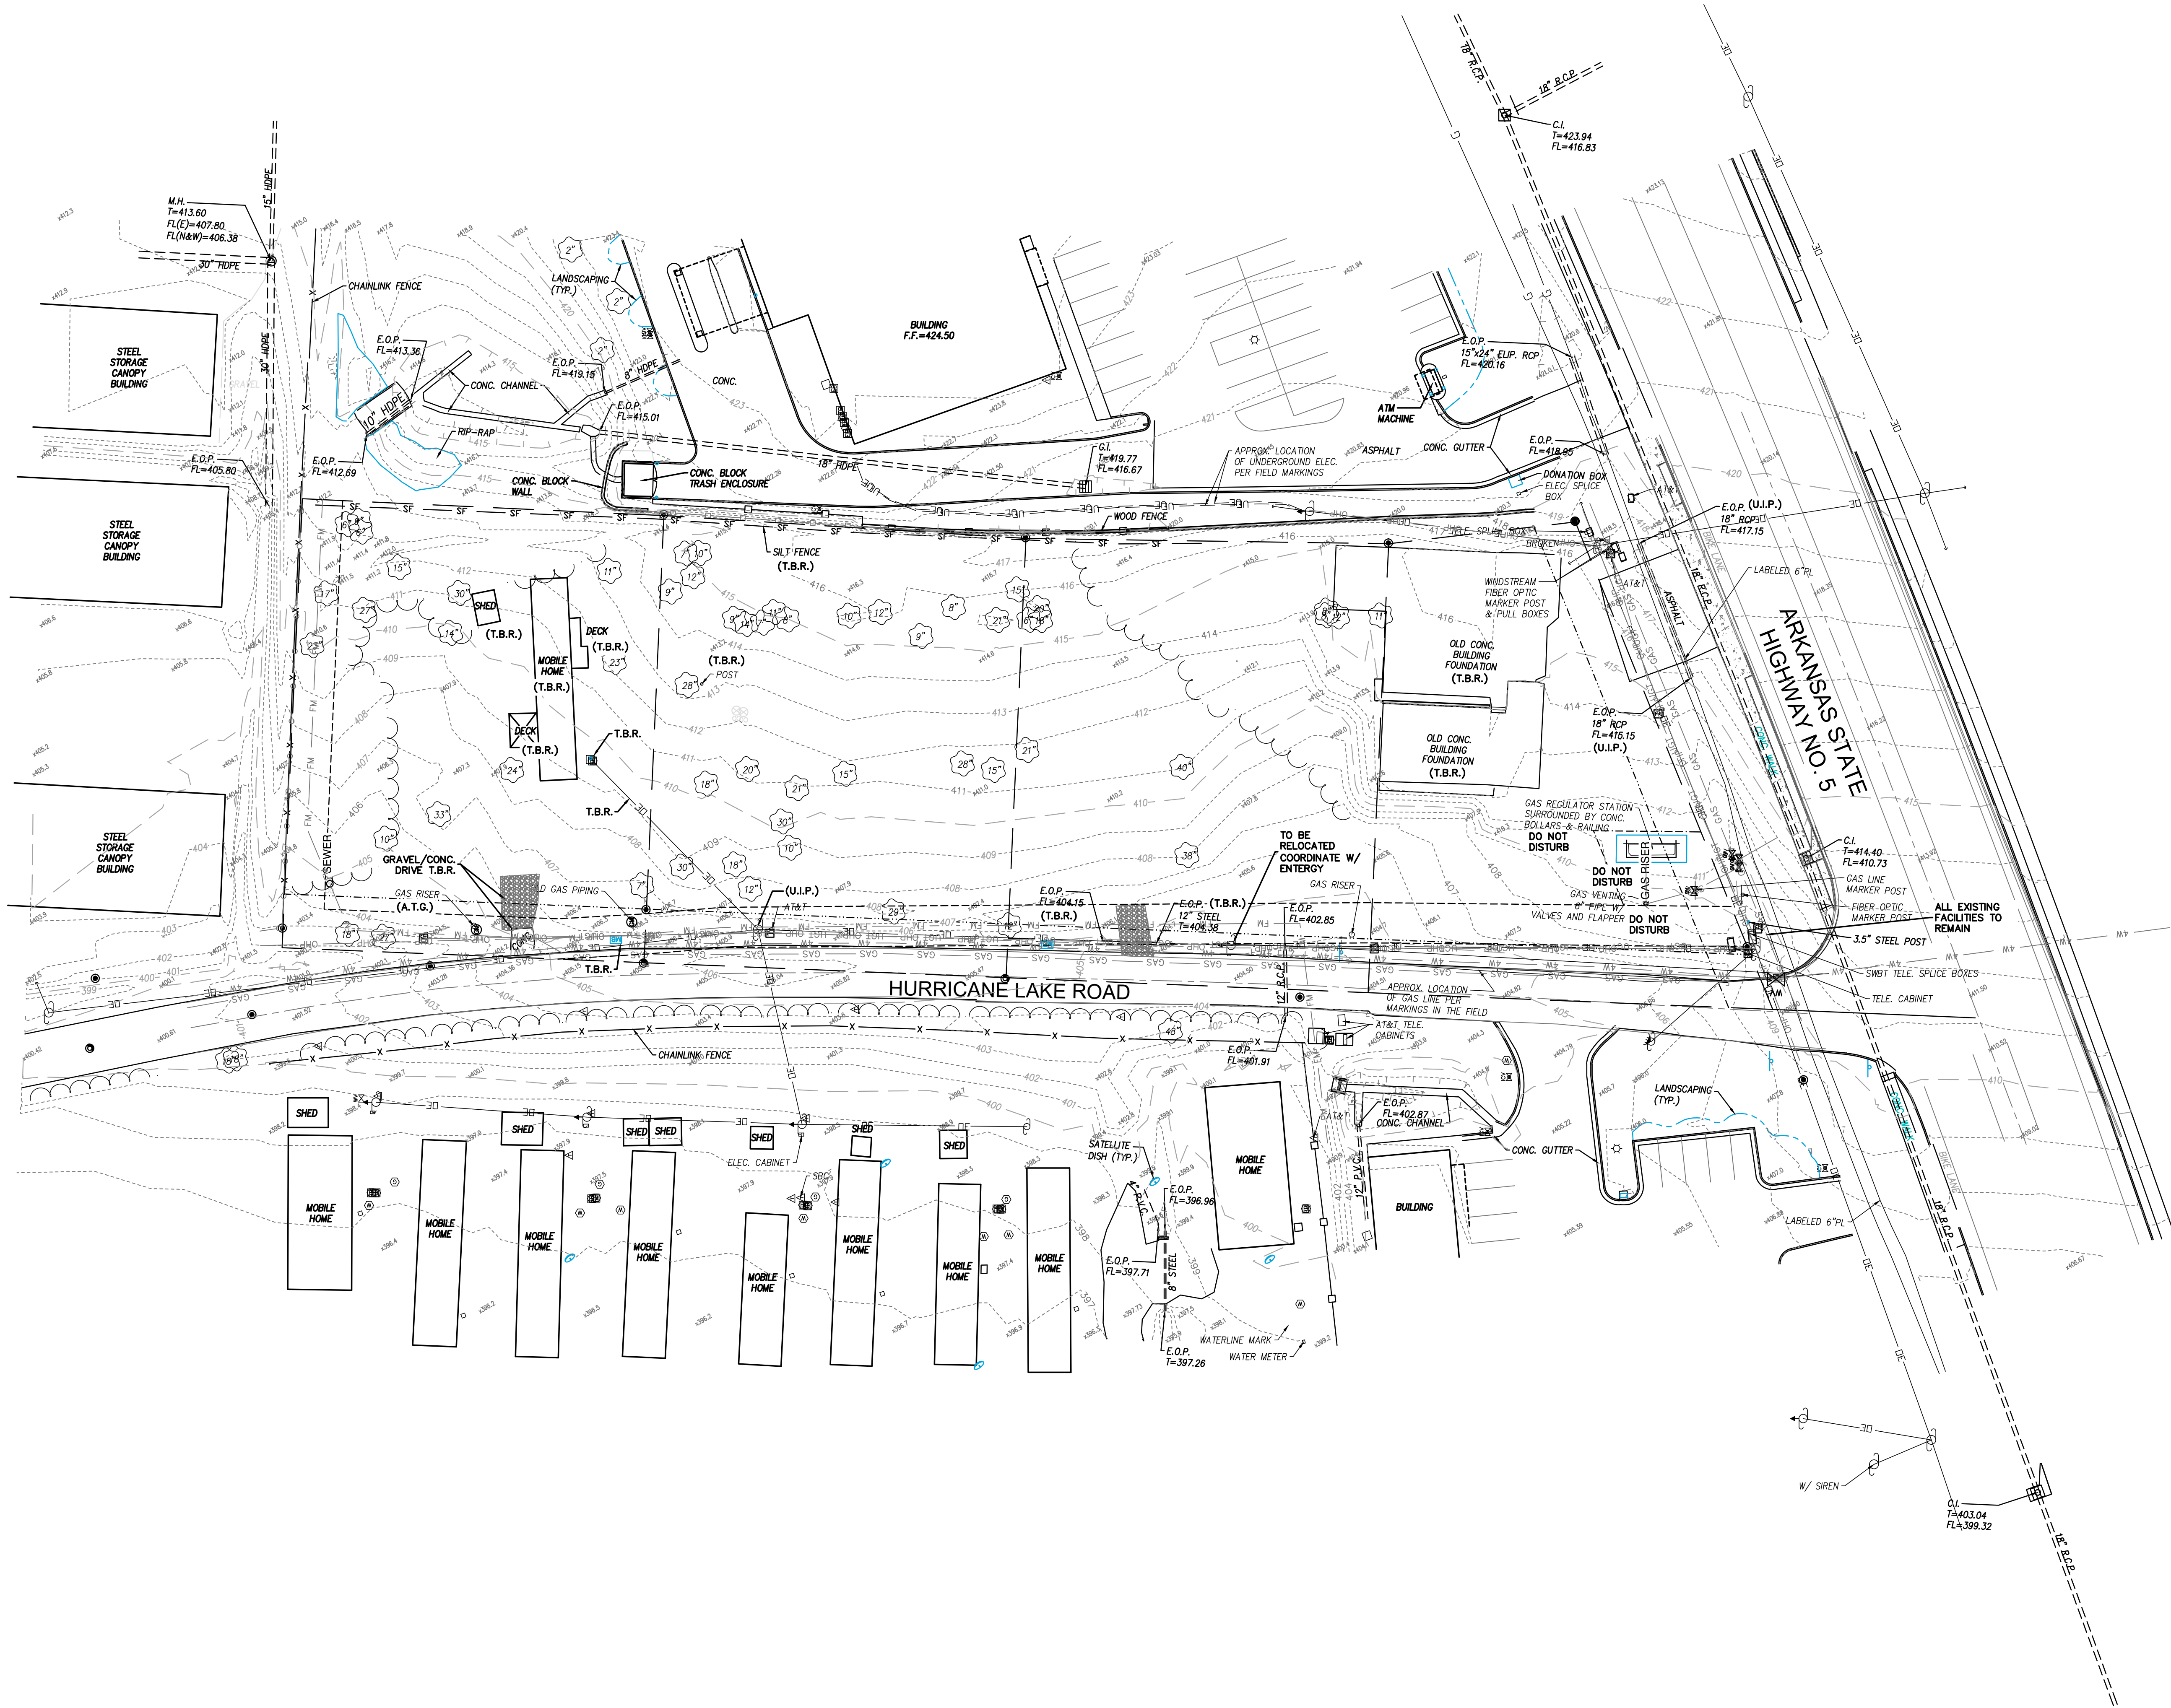

FLOOD NOTE

SUBJECT PROPERTY LIES WITHIN FLOOD ZONE X (AREA OF MINIMAL FLOOD HAZARD) ACCORDING TO THE NATIONAL FLOOD INSURANCE RATE MAP NUMBER 05125C0360E WITH AN EFFECTIVE DATE OF 06/05/2020.


PREPARED BY:

STOCK & ASSOCIATES
Consulting Engineers, Inc.
757 Chesterfield Business Parkway
St. Louis, MO 63005 PH: (636) 530-9300
FAX: (636) 530-9301
e-mail: gmoore@stockassoc.com
Web: www.stockassoc.com

SITE IMPROVEMENT PLANS FOR:

GOOD DAY FARM - BRYANT

3205 HIGHWAY 5 N.
BRYANT, ARKANSAS 72019

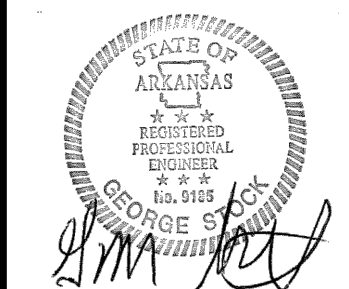

07/16/25

GEORGE M. STOOK E-25116
CIVIL ENGINEER
CERTIFICATE OF AUTHORITY
NUMBER: 000966



REVISIONS:

1 07/16/25 CITY COMMENTS

DRAWN BY: L.C.W.	CHECKED BY: G.M.S.
DATE: 05-14-2025	JOB NO: 2025-7775
MSD. P. #	BASE MAP #
S.L.C. HAT #	HAT S.U.P. #
M.D.N.R. #	
SHEET TITLE: EXISTING CONDITIONS AND DEMOLITION PLAN	
SHEET NO.: C3.0	

FLOOD NOTE

SUBJECT PROPERTY LIES WITHIN FLOOD ZONE X (AREA OF MINIMAL FLOOD HAZARD) ACCORDING TO THE NATIONAL FLOOD INSURANCE RATE MAP NUMBER 05125C0360E WITH AN EFFECTIVE DATE OF 06/05/2020.

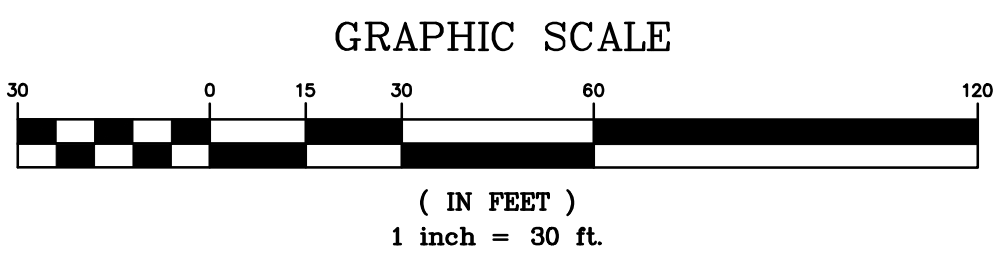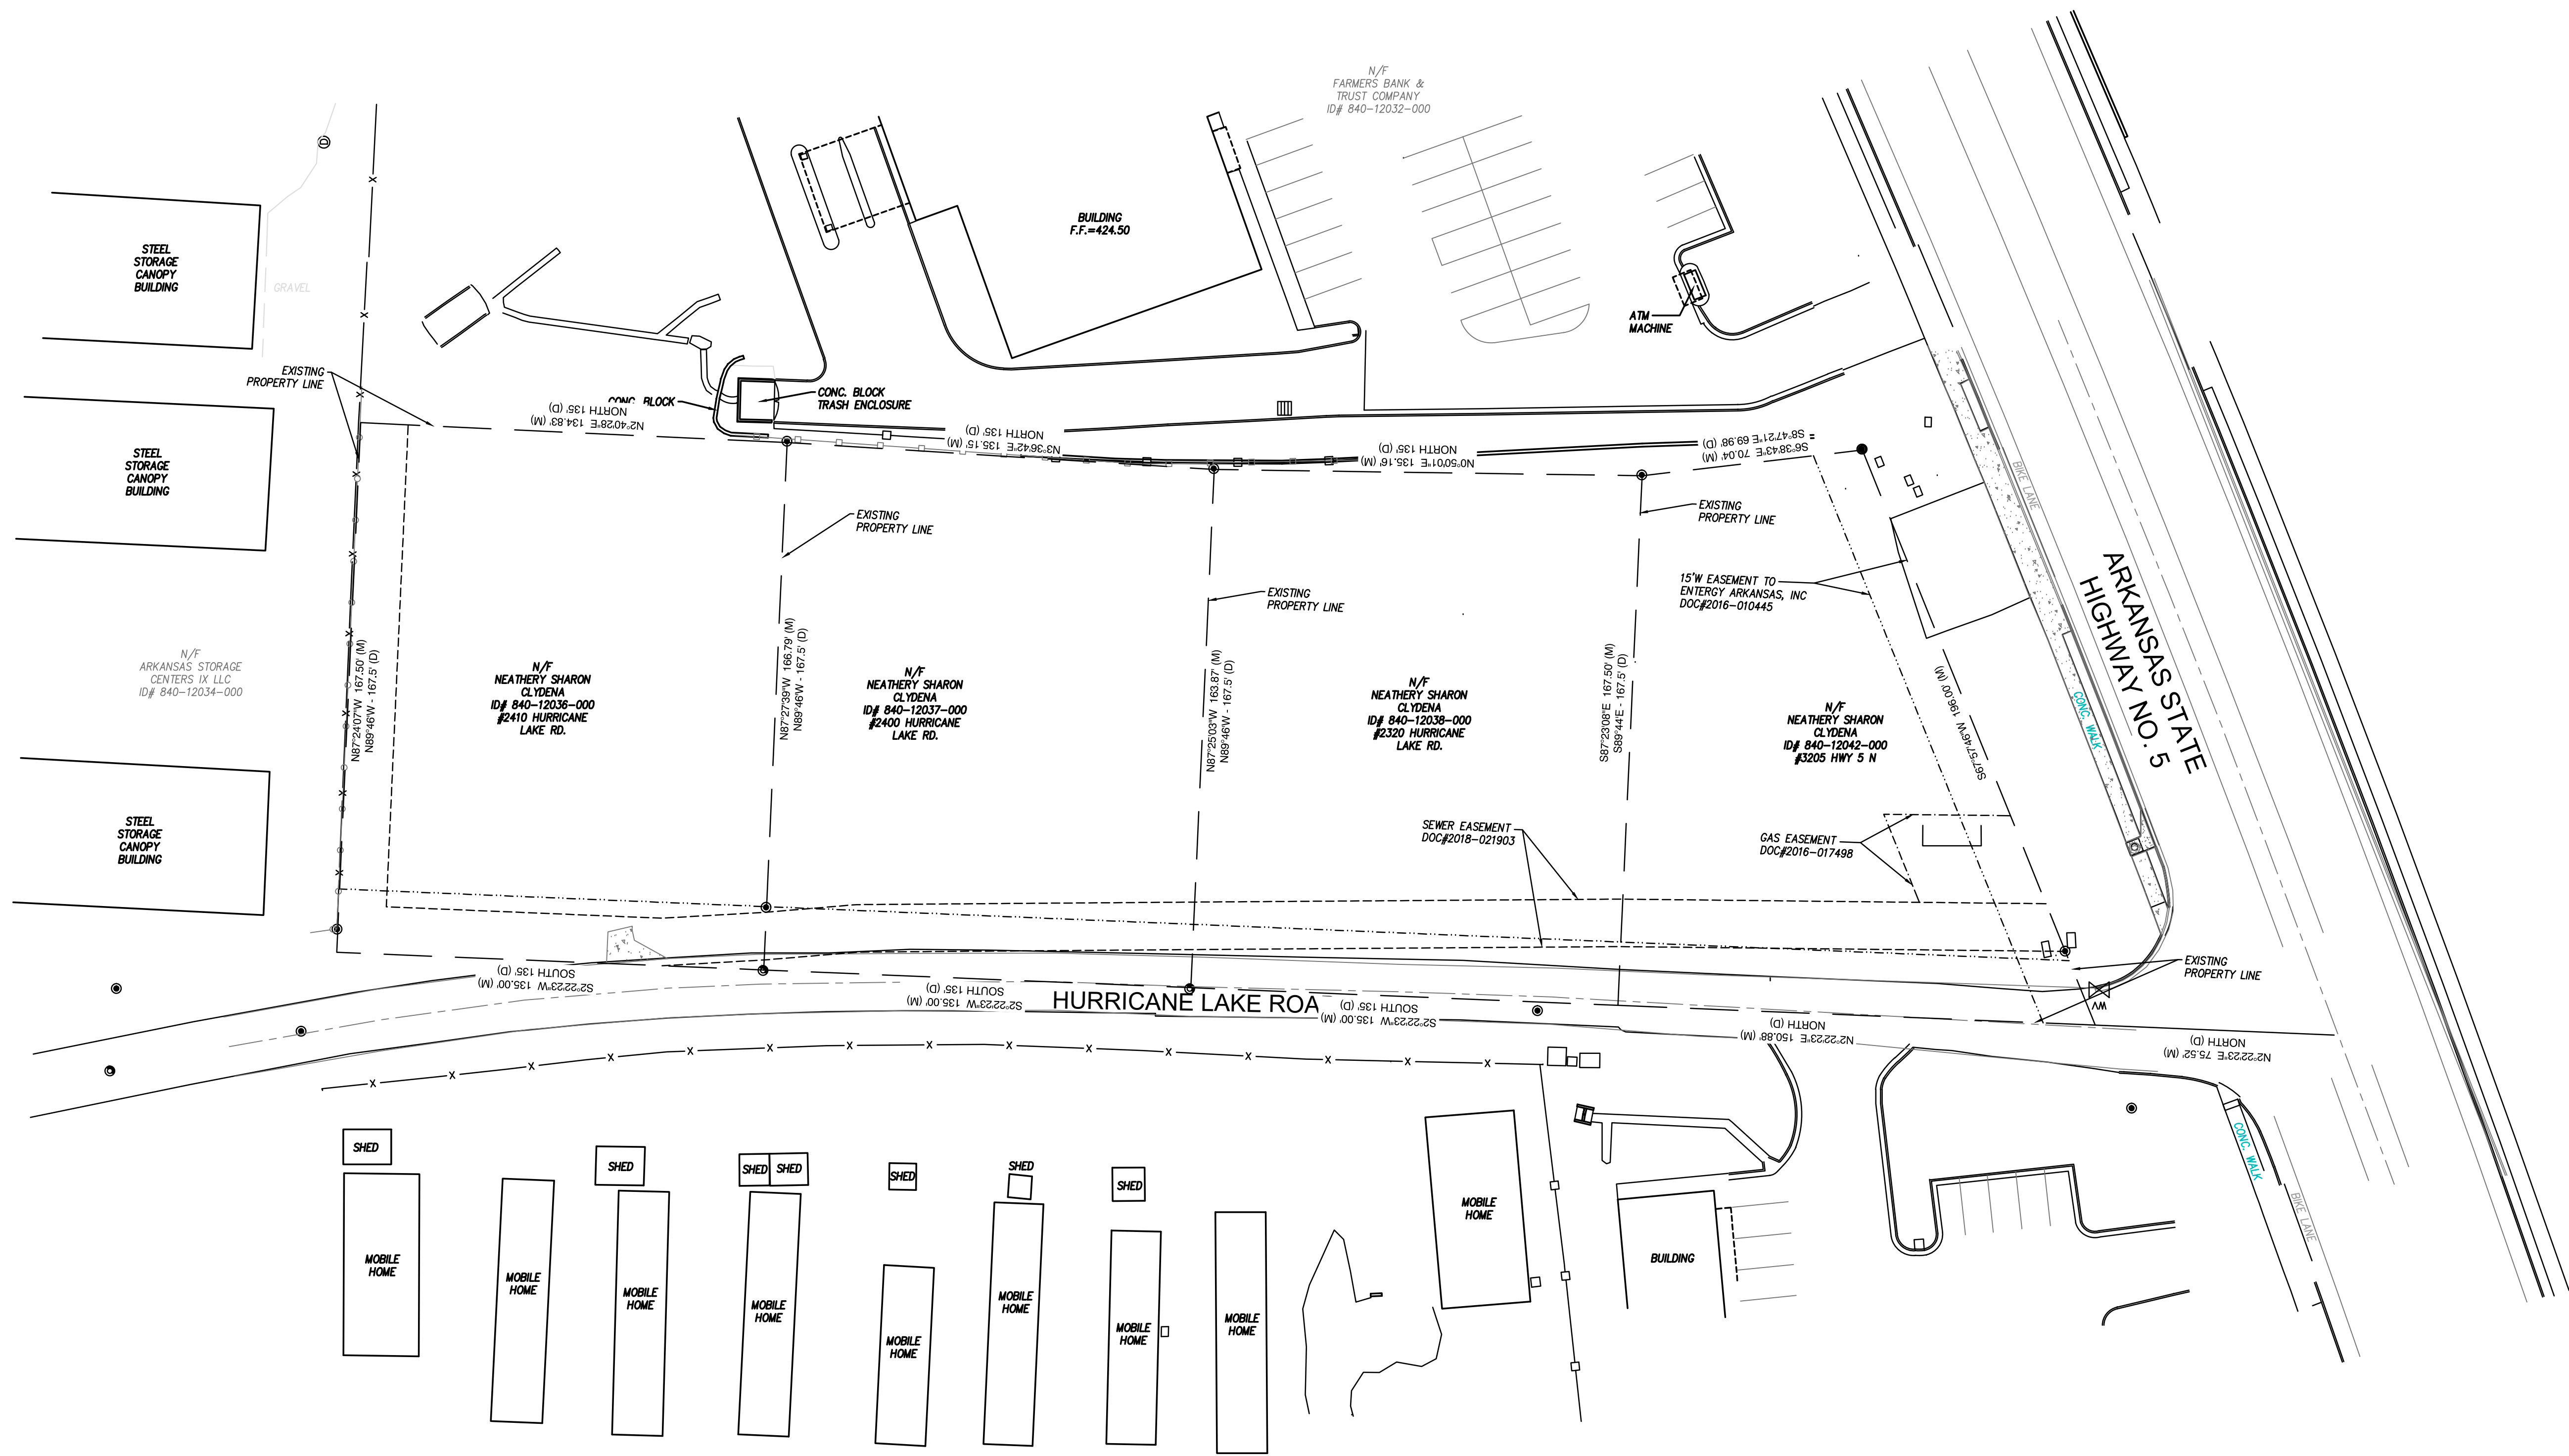

SITE IMPROVEMENT PLANS FOR:
GOOD DAY FARM - BRYANT
3205 HIGHWAY 5 N,
BRYANT, ARKANSAS 72019

STATE OF ARKANSAS
JULY 18, 1906
GEORGE M. STOOK
E-25116
CIVIL ENGINEER
CERTIFICATE OF AUTHORITY
NUMBER: 000996
07/18/25

REVISIONS:
1 07/18/25 CITY COMMENTS


DRAWN BY: L.C.W.	CHECKED BY: G.M.S.
DATE: 05-14-2025	JOB NO. 2025-7775
MSD. P. #	BASE MAP #
S.L.C. HAT #	HAT S.U.P. #
M.D.N.R. #	
SHEET TITLE: EXISTING PROPERTY SURVEY	
SHEET NO.: C3.1	

PREPARED BY:
STOCK & ASSOCIATES
Consulting Engineers, Inc.
757 Charterfield Business Parkway
St. Louis, MO 63005 PH: (636) 530-9000
FAX: (636) 530-9000
e-mail: general@stockassoc.com
Web: www.stockassoc.com

SWPPP LEGEND

- CONSTRUCTION ENTRANCE
WASHDOWN STATION
SF
SILTATION FENCE
DISTURBED LIMITS

TOTAL AREA DISTURBED:
141 Ac.±

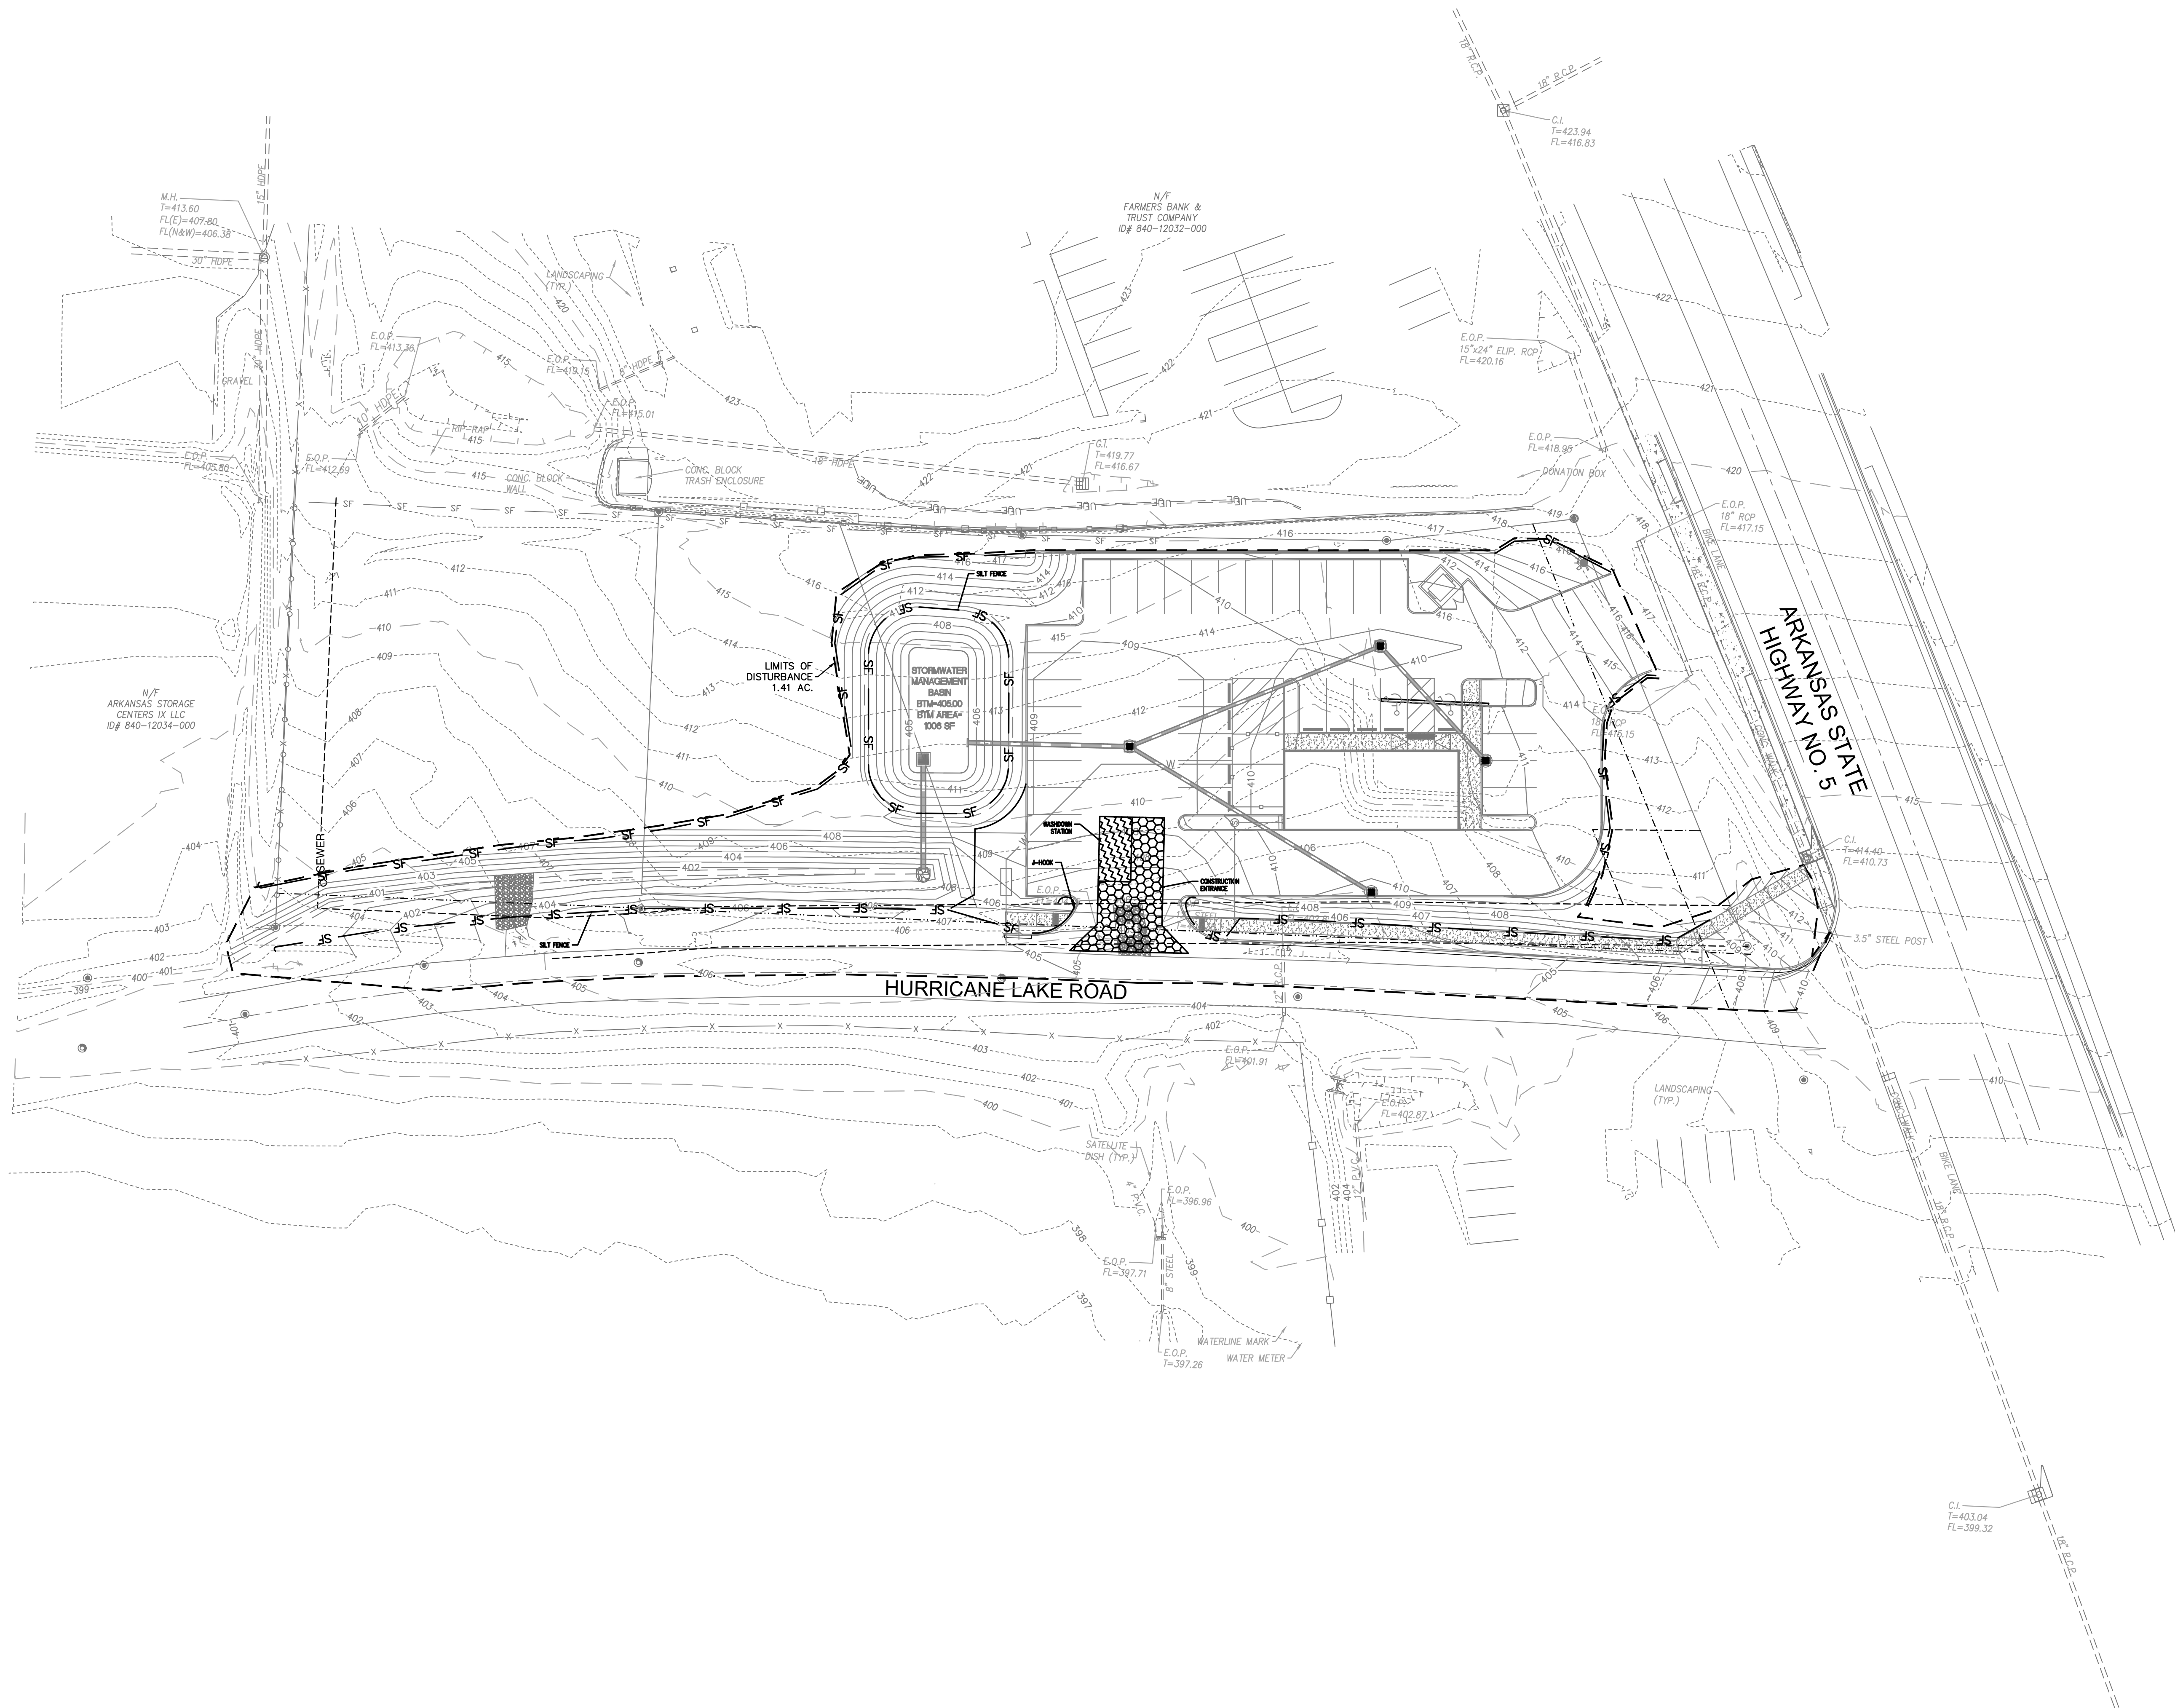


PREPARED BY:

Stock & Associates
Consulting Engineers, Inc.

SITE IMPROVEMENT PLANS FOR:

GOOD DAY FARM - BRYANT

3205 HIGHWAY 5 N.
BRYANT, ARKANSAS 72019

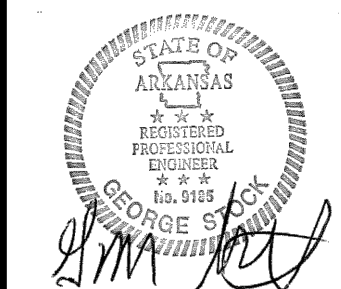

GEORGE M. STOOK E-29116
CIVIL ENGINEER
CERTIFICATE OF AUTHORITY
NUMBER: 000996

REVISIONS:

1 07/16/25 CITY COMMENTS

DRAWN BY: L.C.W.	CHECKED BY: G.M.S.
DATE: 05-14-2025	JOB NO: 2025-7775
M.S.D. P. #	BASE MAP #
S.L.C. HAT #	HAT S.U.P. #
M.D.N.R. #	


SHEET TITLE:

PRE-CONSTRUCTION
SWPPP

SHEET NO.:

C4.0


GRAPHIC SCALE

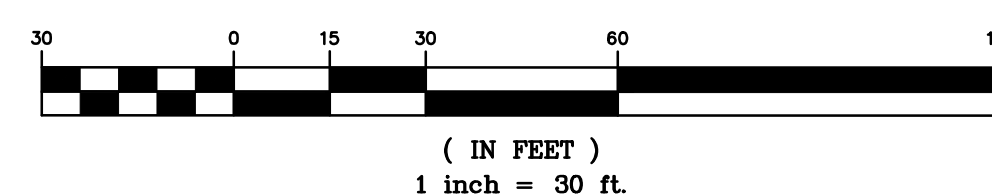

TOTAL AREA DISTURBED:
141 Ac.±

SWPPP LEGEND

- INLET PROTECTION
- OUTLET PROTECTION
- CONSTRUCTION ENTRANCE
- WASHDOWN STATION
- CONCRETE WASHOUT AREA
- SILTATION FENCE
- DISTURBED LIMITS
- ROCK CHECK DAM
- PORTABLE RESTROOM
- DRAINAGE ARROW

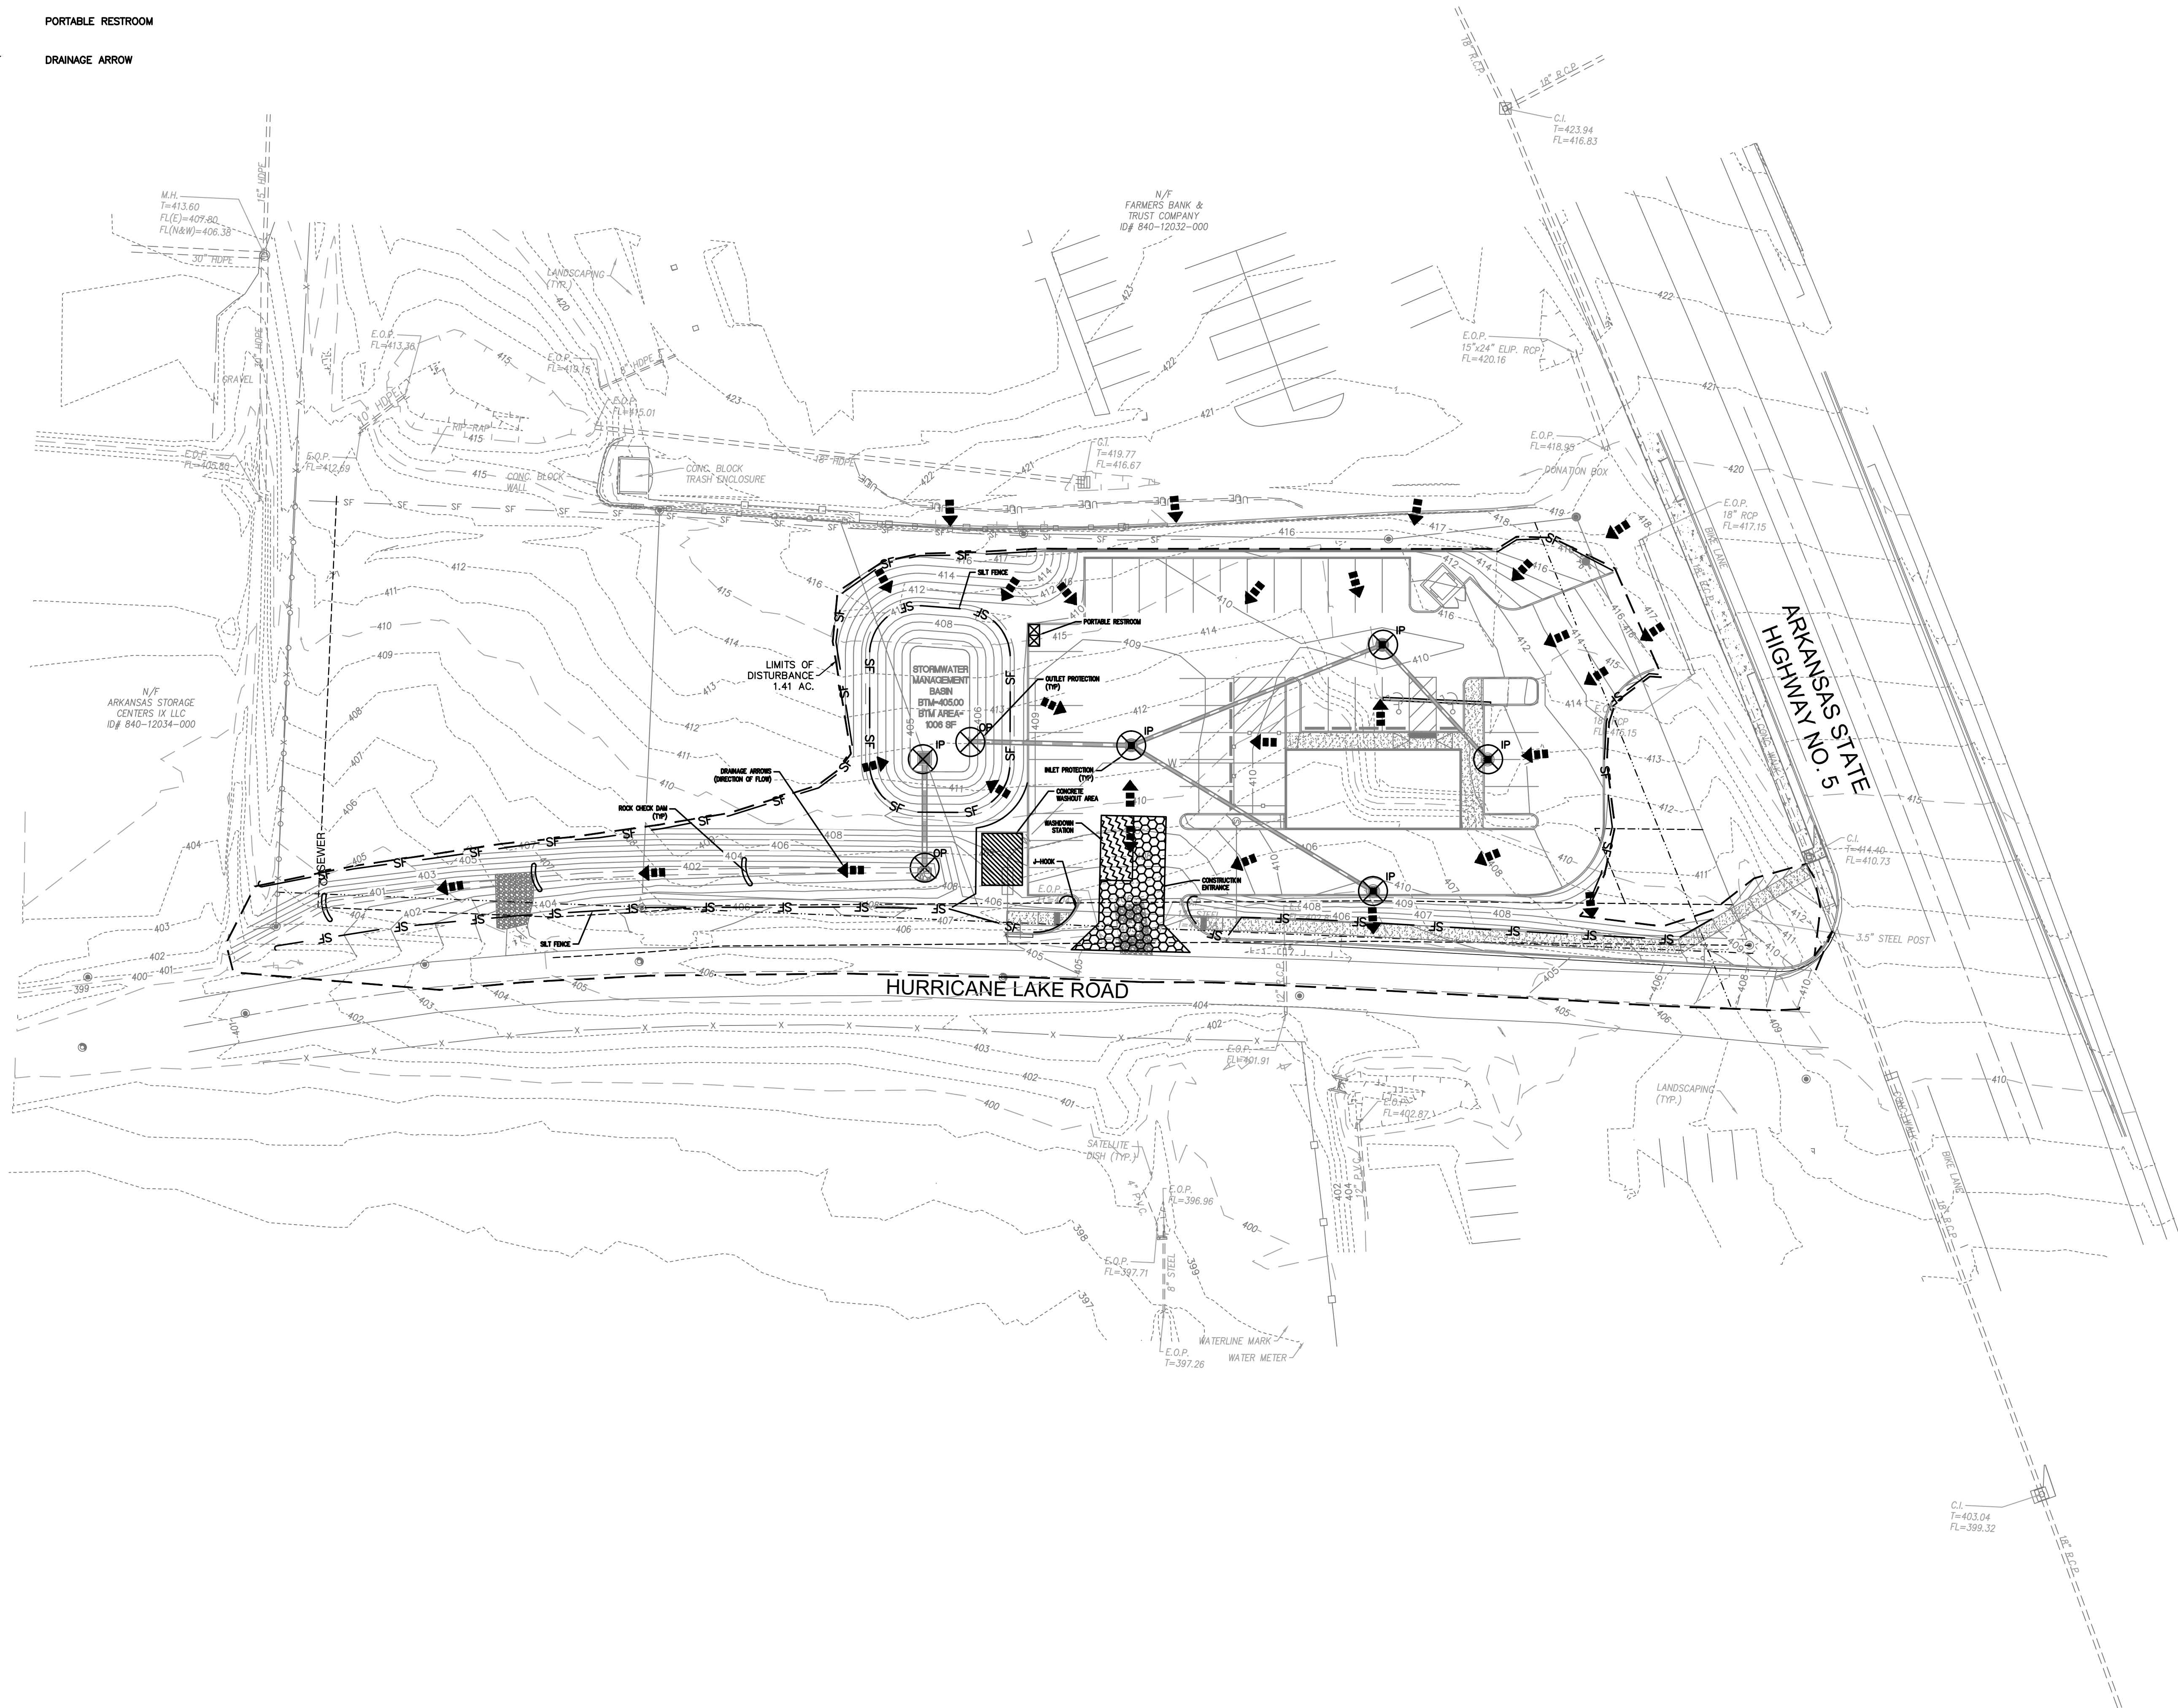

PREPARED BY:
STOCK & ASSOCIATES
Consulting Engineers, Inc.
757 Charleston Business Parkway
St. Louis, MO 63005 PH: (636) 530-9001 FAX: (636) 530-9001
e-mail: general@stockassoc.com Web: www.stockassoc.com


SITE IMPROVEMENT PLANS FOR:
GOOD DAY FARM - BRYANT
3205 HIGHWAY 5 N.
BRYANT, ARKANSAS 72019

07/16/25
GEORGE M. STOOK E-25116
CIVIL ENGINEER
CERTIFICATE OF AUTHORITY
NUMBER: 000996


REVISIONS:
1 07/16/25 CITY COMMENTS


DRAWN BY: L.C.W.	CHECKED BY: G.M.S.
DATE: 05-14-2025	JOB NO: 2025-7775
M.S.D. P. #	BASE MAP #
S.L.C. HAT #	HAT S.U.P. #
M.D.N.R. #	

SHEET TITLE:
**CONSTRUCTION
SWPPP**
SHEET NO.:
C4.1

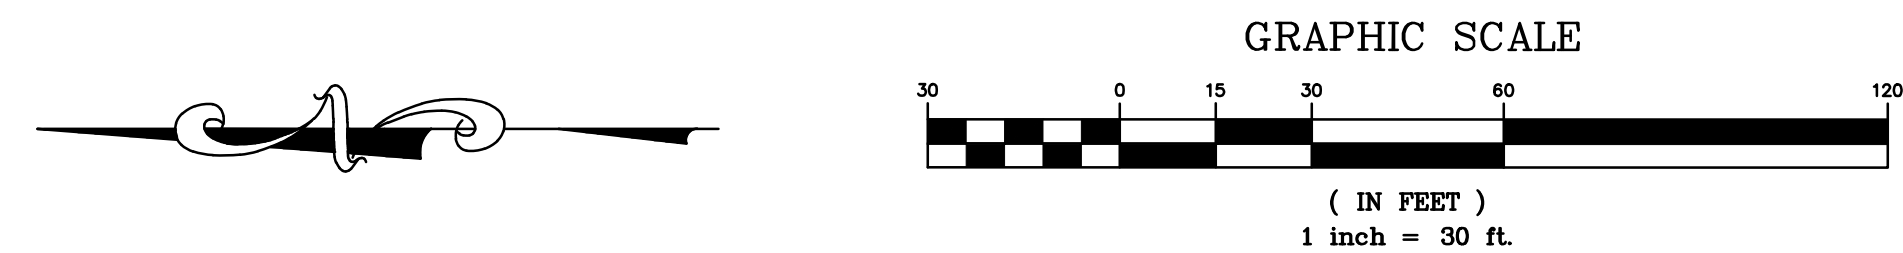

SWPPP LEGEND

 -  OUTLET PROTECTION
-  LAWN SEED AND EROSION CONTROL AREAS
-  DRAINAGE ARROW

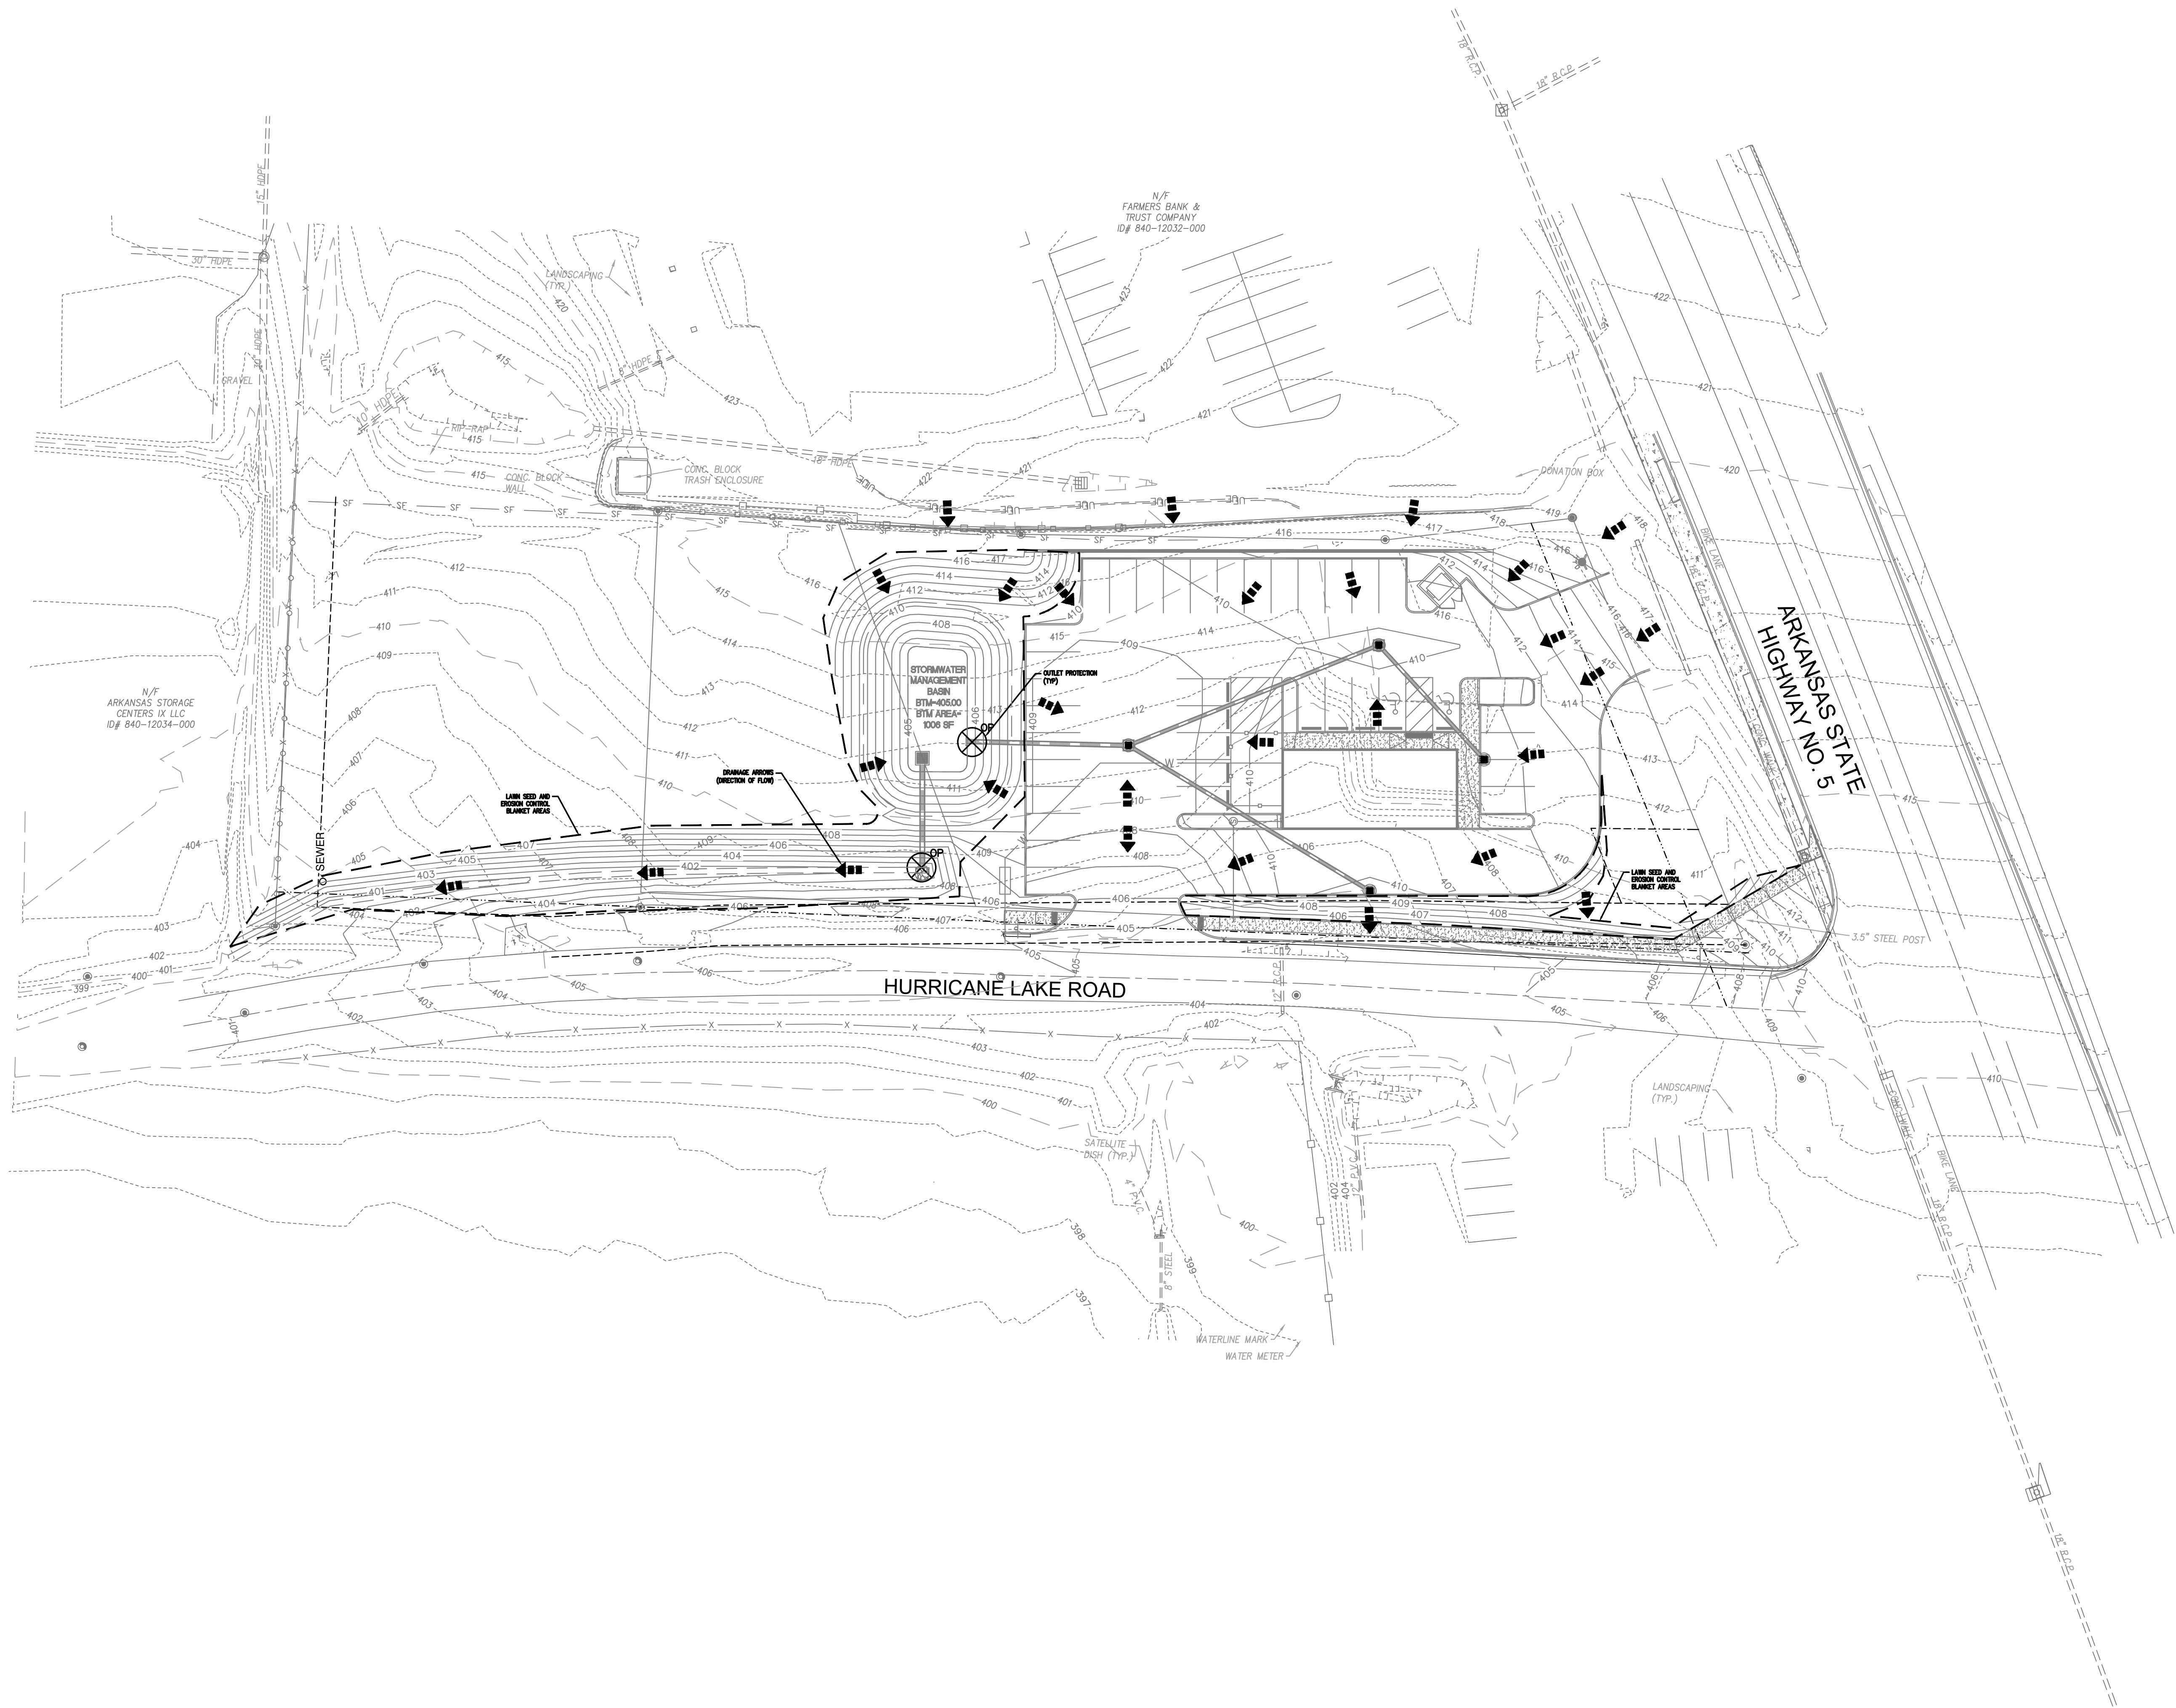


PREPARED BY:

STOCK & ASSOCIATES
Consulting Engineers, Inc.
757 Chesterfield Business Parkway
St. Louis, MO 63005 PH: (636) 530-9000
FAX: (636) 530-9001
e-mail: gmoore@stockassoc.com
Web: www.stockassoc.com

SITE IMPROVEMENT PLANS FOR:

GOOD DAY FARM - BRYANT

3205 HIGHWAY 5 N.
BRYANT, ARKANSAS 72019

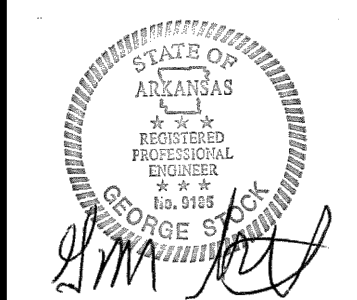

07/16/25
GEORGE M. STOOK E-25116
CIVIL ENGINEER
CERTIFICATE OF AUTHORITY
NUMBER: 000996

REVISIONS:

1 07/16/25 CITY COMMENTS


DRAWN BY: L.C.W.	CHECKED BY: G.M.S.
DATE: 05-14-2025	JOB NO. 2025-7775
M.S.D. P. #	BASE MAP #
S.L.C. HAT #	HAT S.U.P. #
M.D.N.R. #	

SHEET TITLE:

POST-CONSTRUCTION
SWPPP


SHEET NO.:
C4.2

GRAPHIC SCALE

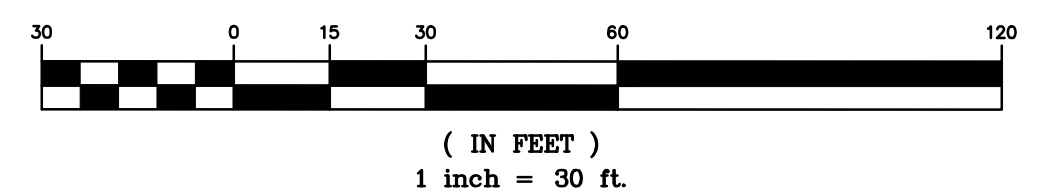

HALF-STREET LEGEND

HALF-STREET PAVEMENT LIMITS

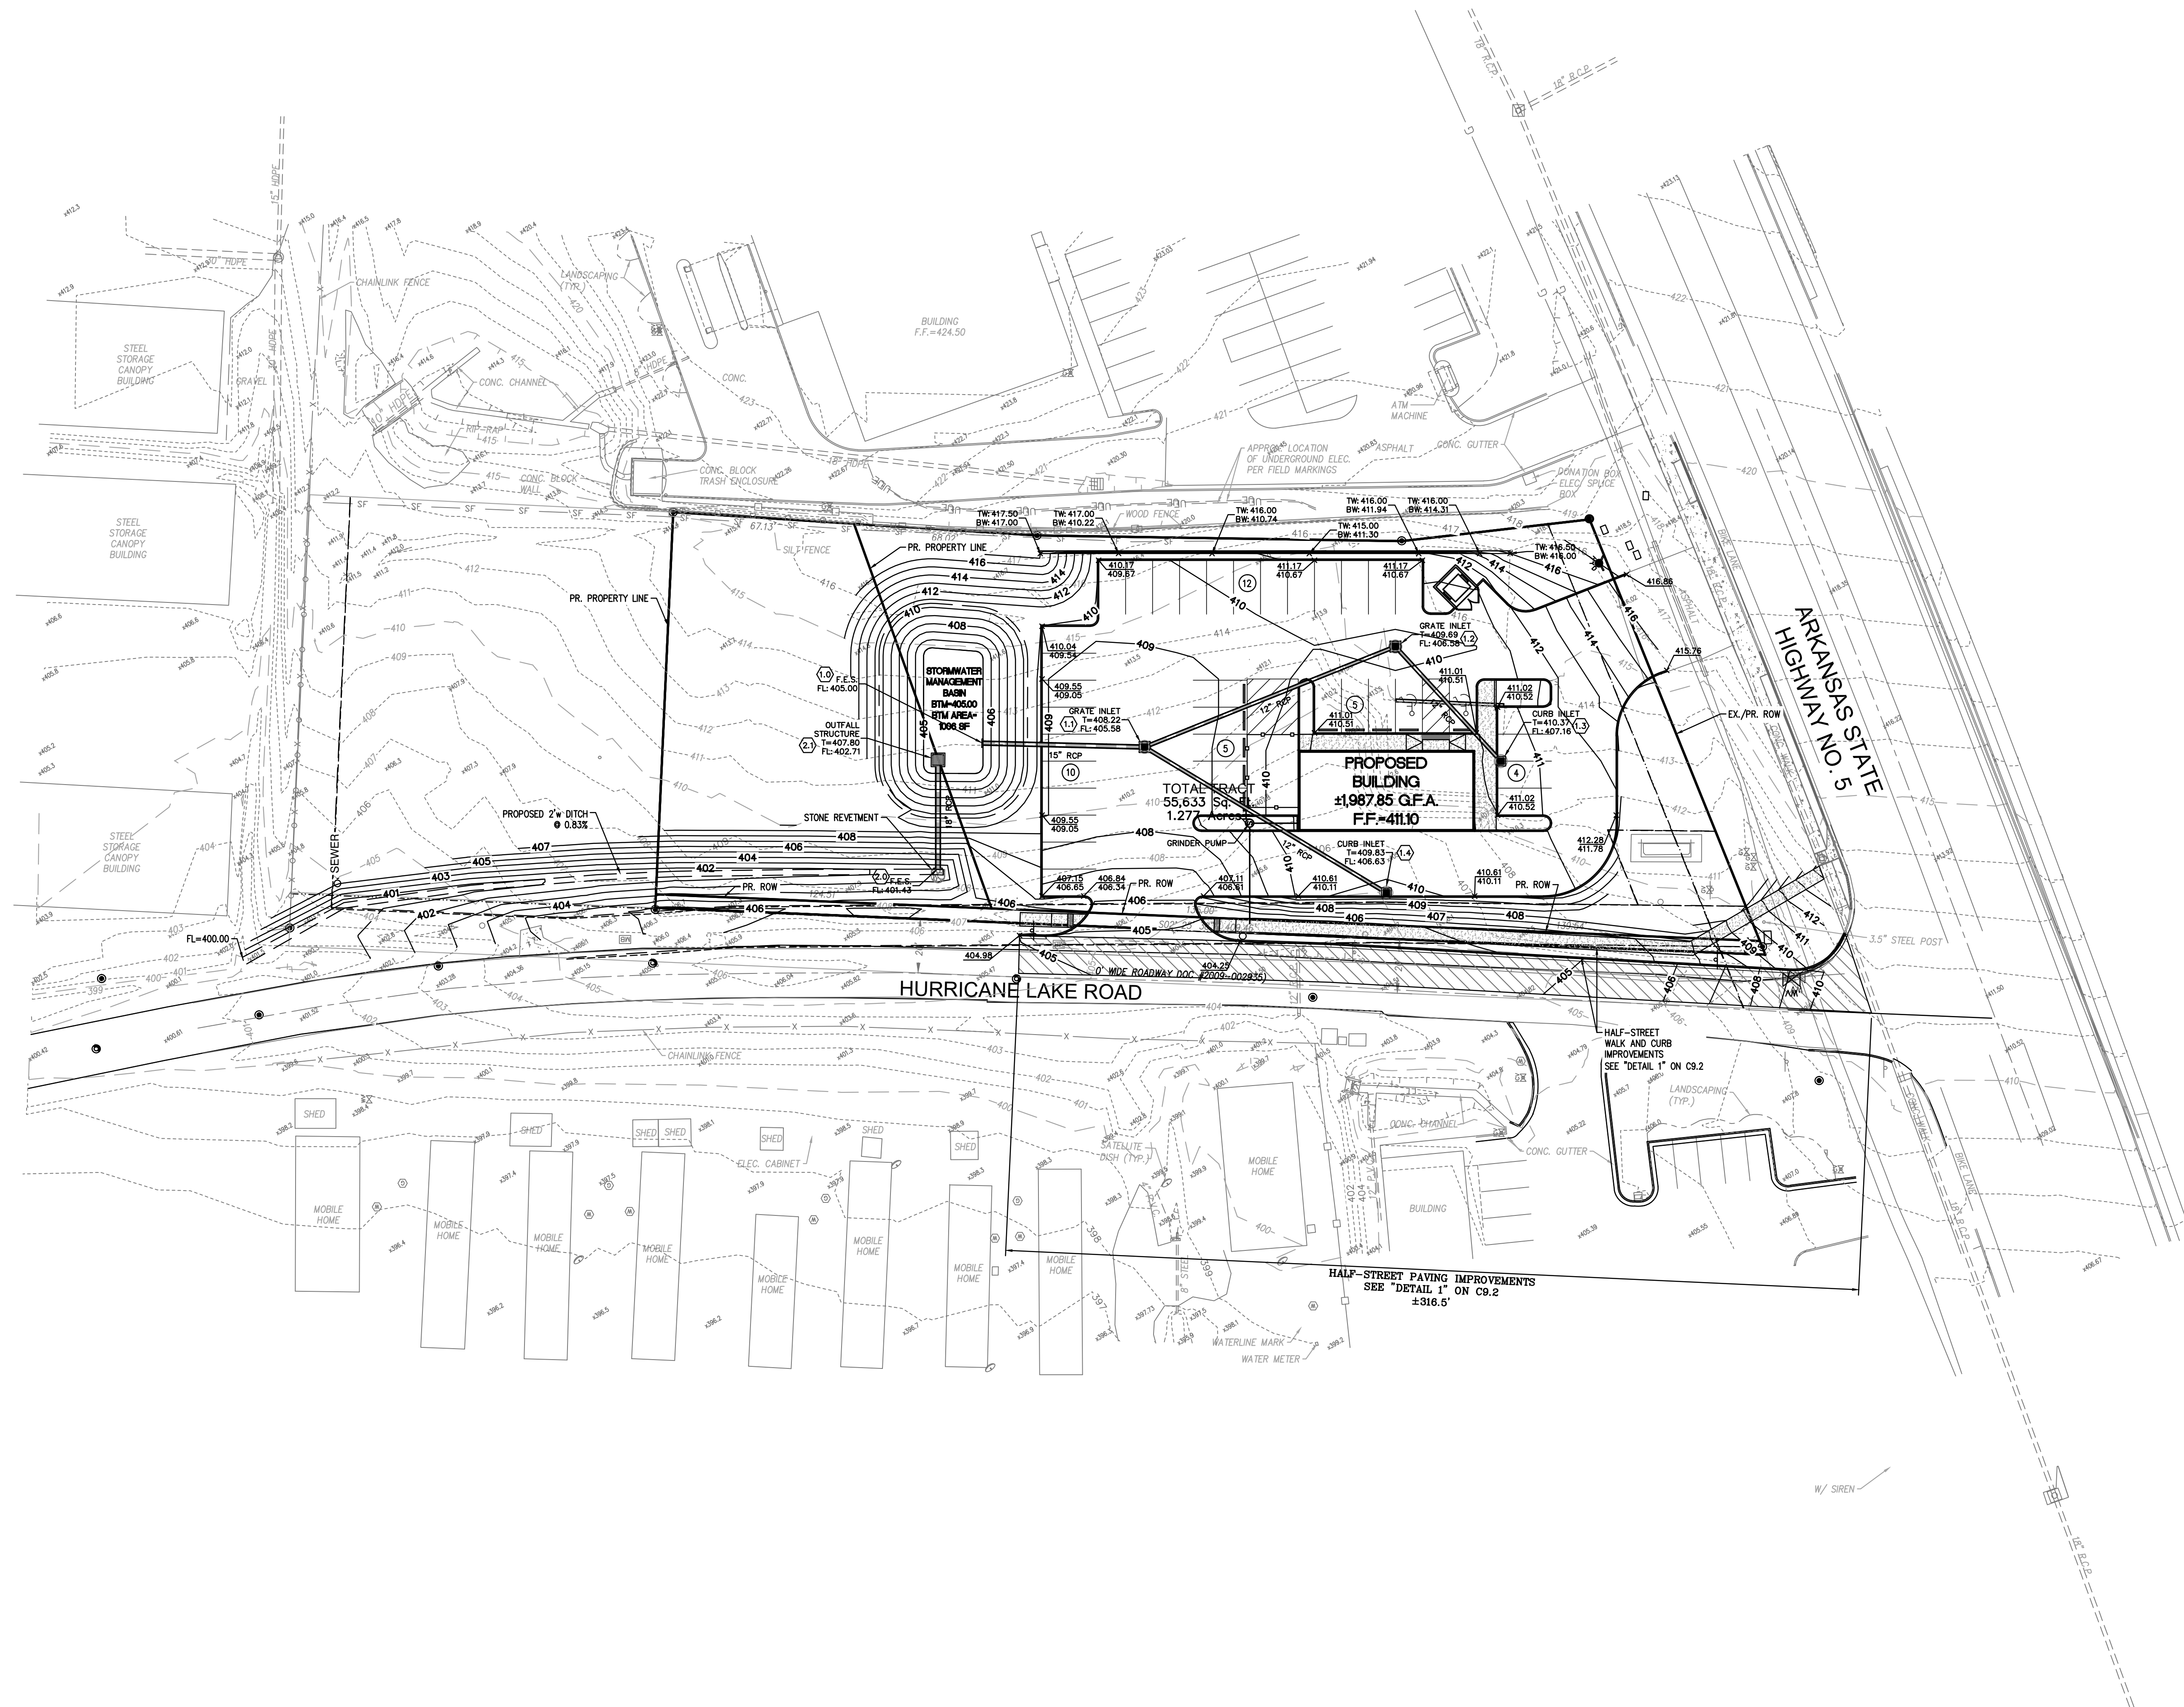

PREPARED BY:
STOCK & ASSOCIATES
 Consulting Engineers, Inc.

SITE IMPROVEMENT PLANS FOR: **GOOD DAY FARM - BRYANT**

3205 HIGHWAY 5 N.
 BRYANT, ARKANSAS 72019

07/16/25
 GEORGE M. STOOK E-25116
 CIVIL ENGINEER
 CERTIFICATE OF AUTHORITY
 NUMBER: 000996


REVISIONS:
 1 07/16/25 CITY COMMENTS


DRAWN BY: L.C.W. CHECKED BY: G.M.S.
 DATE: 05-14-2025 JOB NO: 2025-7775
 M.S.D. P. # BASE MAP #
 S.L.C. HAT # HAT S.U.P. #
 M.D.N.R. #

SHEET TITLE:
 SITE GRADING PLAN

SHEET NO.:
 C5.0

GRAPHIC SCALE

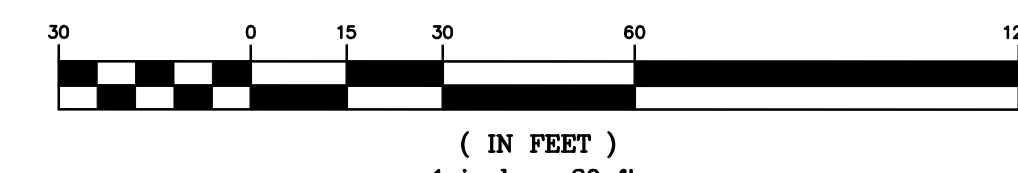

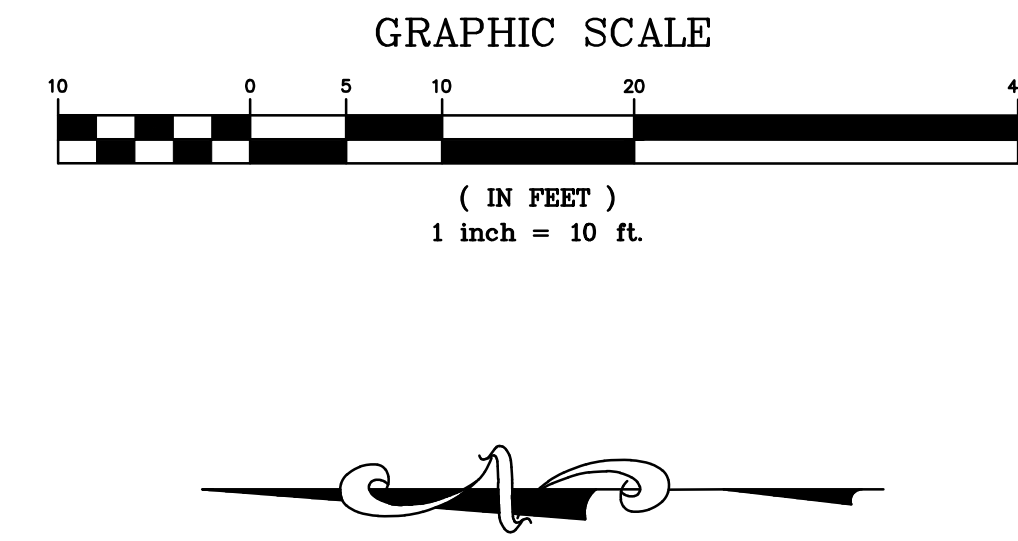

SHEET NO.: C5.1

UTILITY CONTACTS

SUMMIT UTILITIES (GAS) - SHANE GIBBONS, (501) 581-9428
BRYANT PUBLIC WORKS - BRYCE RIMMER, (501) 943-0458
WATER CONTACT - VERNON WILLIAMS, (501) 452-2771
SALEM WATER USERS - (501) 772-2212

GENERAL NOTE

- 1) ALL EXISTING UTILITIES TO BE PROTECTED, INCLUDING BUT NOT LIMITED TO THE FORCE MAIN
2) ALL EXISTING UTILITIES TO BE VERIFIED BY CONTRACTOR TO AVOID ANY CONFLICTS

HALF-STREET LEGEND

HALF-STREET PAVEMENT LIMITS

LINE TYPE LEGEND


---	EX CONT. MAR.
---	EX CONT. MAR.
---	TREE LINE
---	FEMA LEV.
---	PAVEMENT
---	WALL
---	GUARD RAIL
---	CHAINLINK/WRIC FENCE
---	WOOD/VINYL FENCE
---	GAS
---	UNDERGROUND ELEC.
---	OVERHEAD ELEC.
---	TELEPHONE LINE
---	FIBER OPTIC LINE
---	WATERLINE
---	FLOODWAY
---	SLOPE/LEVEE

LEGEND

+	BENCH MARK	+	FIRE HYDRANT
+	FOUND IRON ROD	+	FIRE DEPARTMENT CONNECTION
+	FOUND IRON PIPE	+	WATER MANHOLE
+	RIGHT OF WAY MARKER	+	WATER METER
+	UTILITY POLE	+	WATER VALVE
+	SUPPORT POLE	+	POST INDICATOR VALVE
+	UTILITY POLE WITH LIGHT	+	CLEAN OUT
+	LIGHT STANDARD	+	STORM MANHOLE
+	ELECTRIC METER	+	GRATED MANHOLE
+	ELECTRIC MANHOLE	+	STORMWATER INLET
+	ELECTRIC PEDESTAL	+	GRATED STORMWATER INLET
+	ELECTRIC SPUR BOX	+	SANITARY MANHOLE
+	ELECTRIC BREAKER	+	TREE
+	GAS DROP	+	BUSH
+	GAS METER	+	TRAFFIC SIGNAL
+	GAS VALVE	+	PARKING METER
+	TELEPHONE MANHOLE	+	STREET SIGN
+	TELEPHONE PEDESTAL	+	SPRINKLER
+	TELEPHONE SPUR BOX	+	MAIL BOX
+	CABLE TV PEDESTAL	+	

ABBREVIATIONS

C.O.	CLEANOUT
OB.	OBED BOX
E.	ELECTRIC
FL.	FLOWLINE
FT.	FEET
FND.	FOUND
G.	GAS
M.H.	MANHOLE
N/P.	NOW OR FORMERLY
PS.	PLAT BOOK
PG.	PAGE
P.V.C.	POLYVINYL CHLORIDE PIPE
R.B.	RADIAL BEARING
R.C.P.	REINFORCED CONCRETE PIPE
SQ.	SQUARE
T.	TELEPHONE CABLE
V.C.P.	VITRIFIED CLAY PIPE
W.	WATER
(86'W)	RIGHT-OF-WAY WIDTH

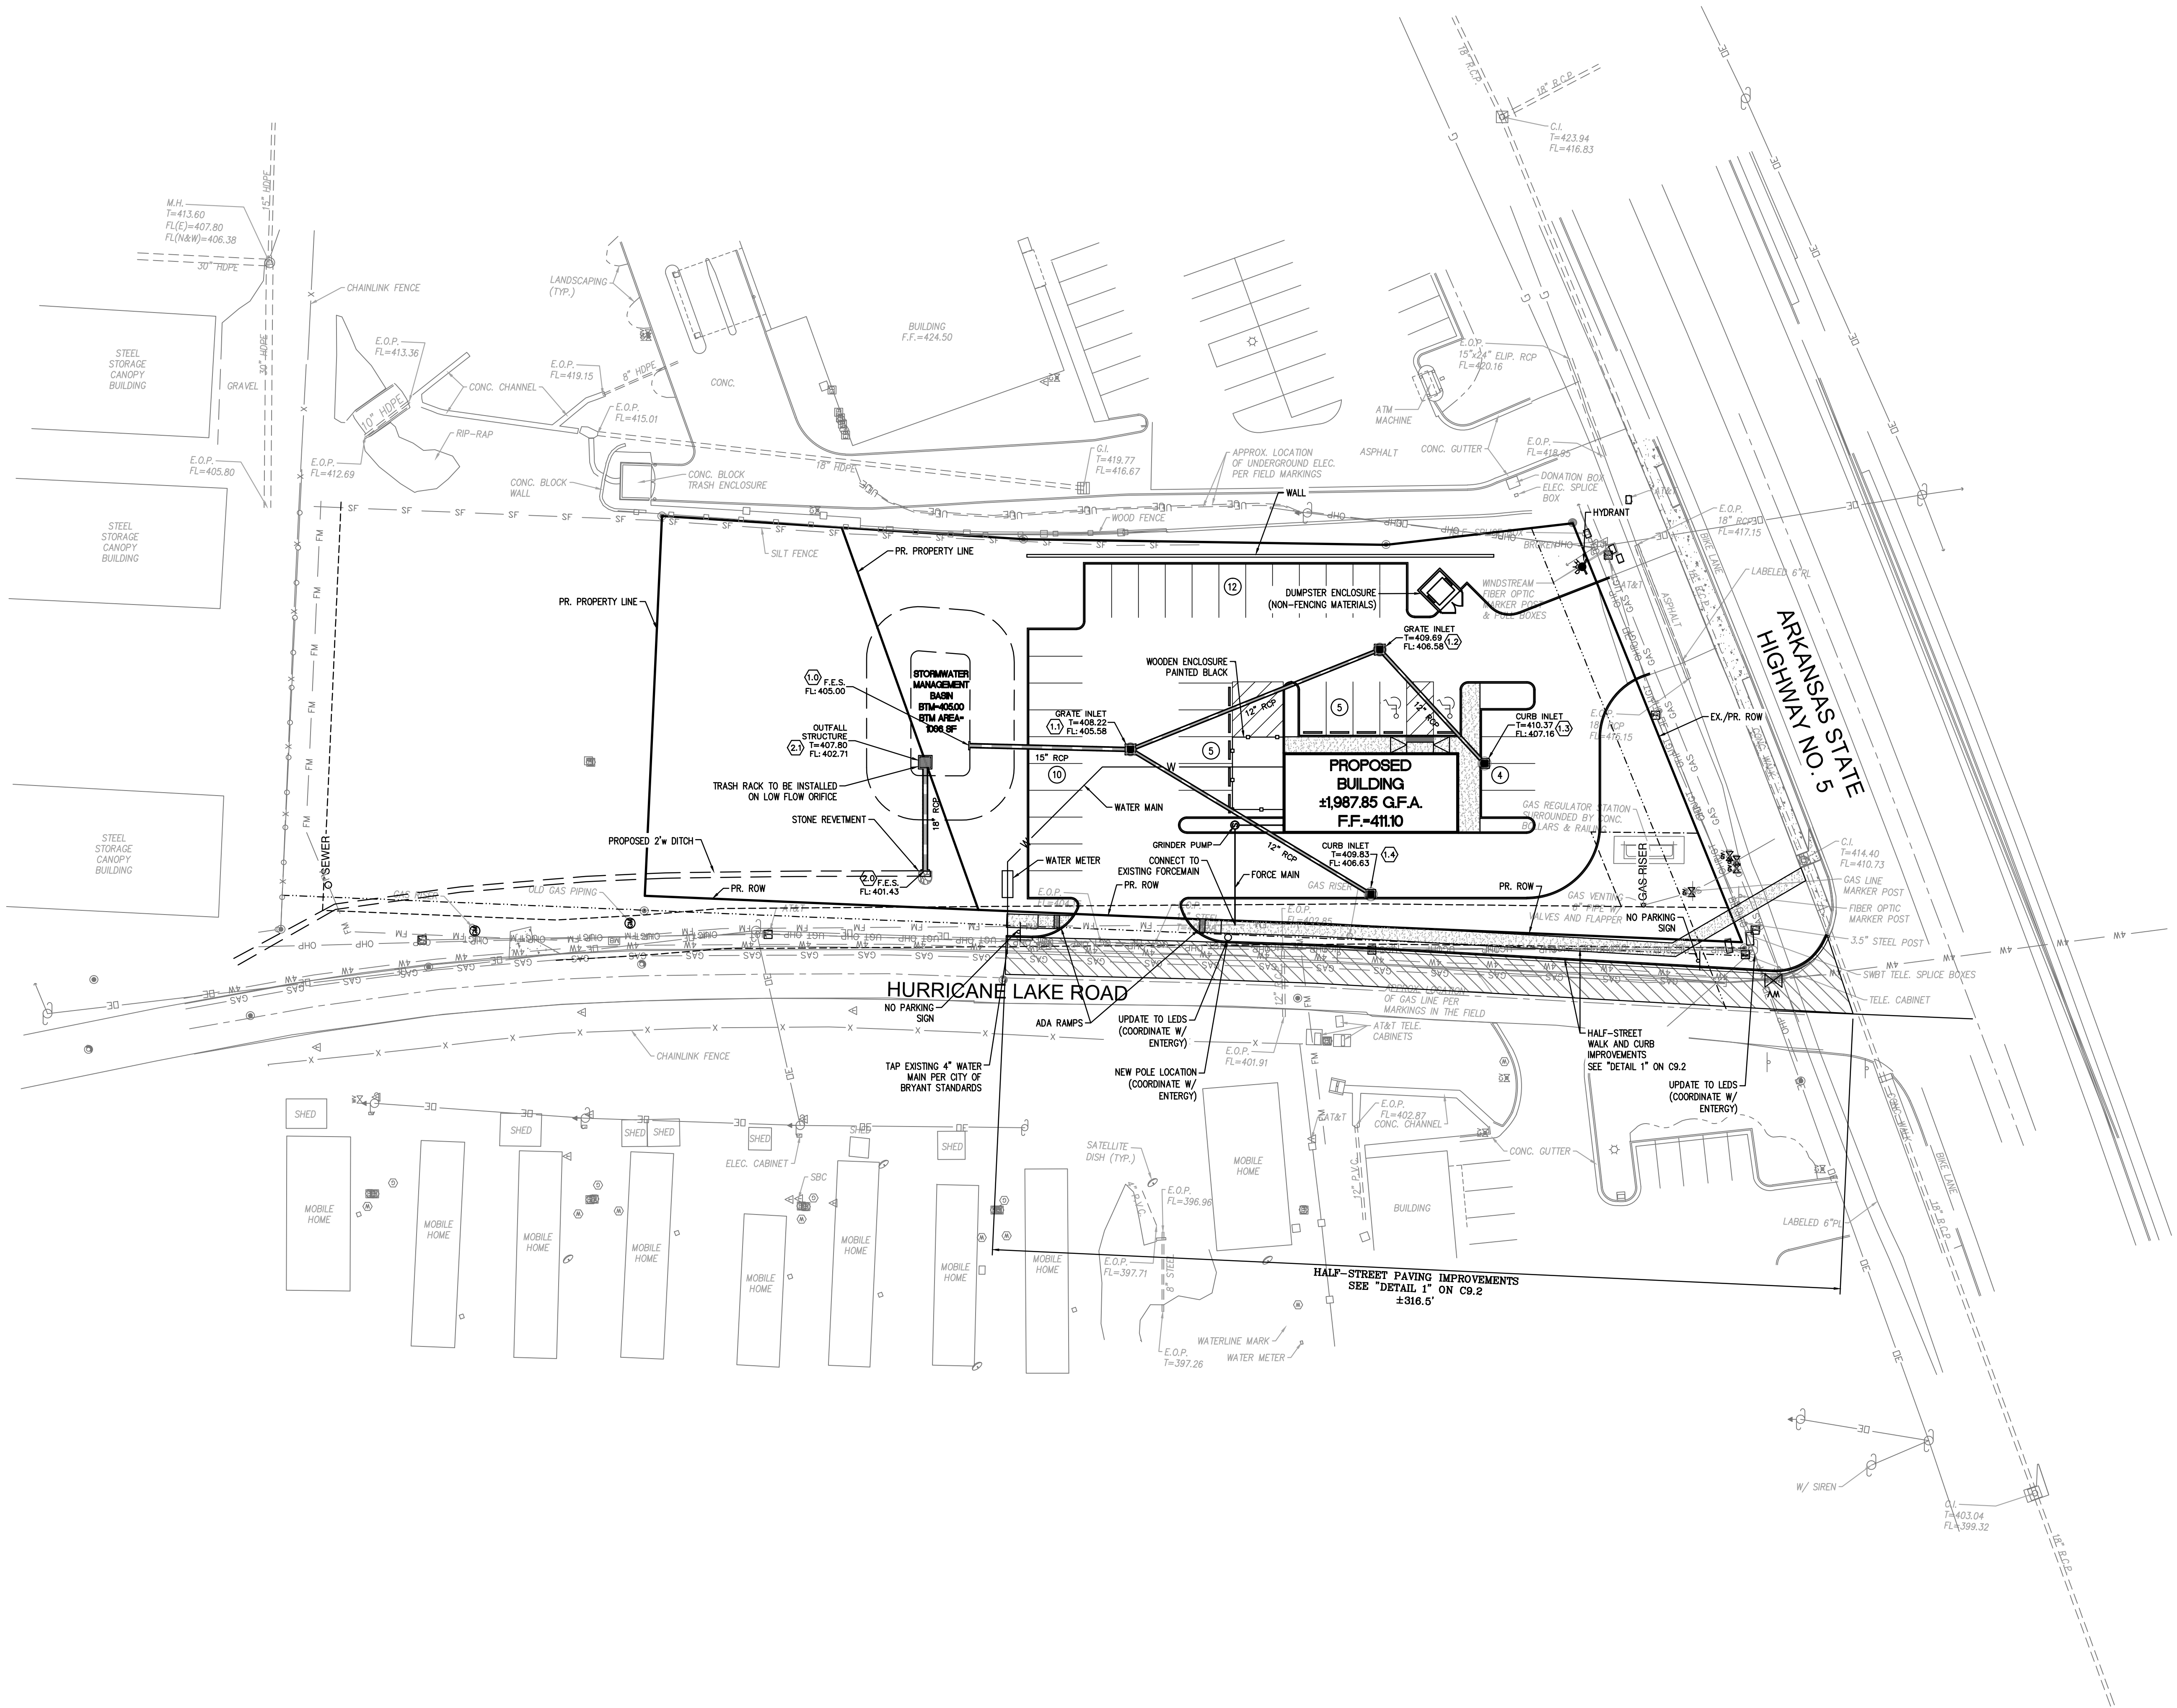

PREPARED BY:

SITE IMPROVEMENT PLANS FOR:
GOOD DAY FARM - BRYANT

3205 HIGHWAY 5 N.
BRYANT, ARKANSAS 72019

GEORGE M. STOOK E-25116
CIVIL ENGINEER
CERTIFICATE OF AUTHORITY
NUMBER: 000996

REVISIONS:
1 07/16/25 CITY COMMENTS

DRAWN BY: L.C.W. CHECKED BY: G.M.S.
DATE: 05-14-2025 JOB NO: 2025-7775
K.S.D. P.# BASE MAP #
S.L.C. HAT # HAT S.U.P. #
M.D.N.R. #


SHEET TITLE:
SITE UTILITY PLAN

SHEET NO.:
C6.0

MINIMUM PARKING FOR C-2 DISTRICT:
1.0 SPACES PER 300 SF
 $(1,960 \text{ SF}/300 \text{ SF}) * 1.0 \text{ SPACE} = 6.53$ OR A MINIMUM OF 7 SPACES
PARKING SPACES PROVIDED = 36 SPACES (2 ADA)

HALF-STREET PAVEMENT LIMITS

	LIGHT DUTY ASPHALT – PARKING AREAS
	HEAVY DUTY ASPHALT – DRIVE AISLES
	HEAVY DUTY CONCRETE – ENTRANCE
	CONCRETE SIDEWALK PAVING

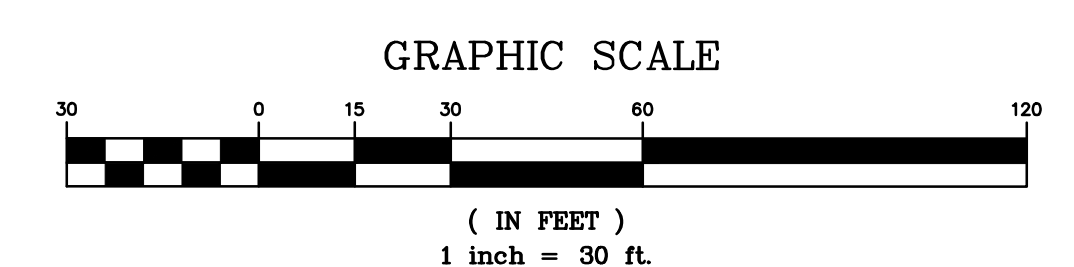


PREPARED BY:

STOCK & ASSOCIATES
Consulting Engineers, Inc.

SITE IMPROVEMENT PLANS FOR:

GOOD DAY FARM - BRYANT

3203 HIGHWAY 3 N,
BRYANT, ARKANSAS 72019

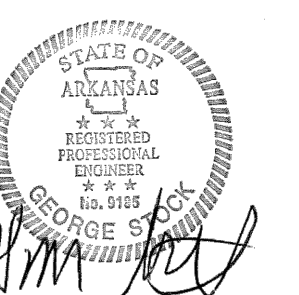

07/16/25
GEORGE M. STOCK E-25116
CIVIL ENGINEER
CERTIFICATE OF AUTHORITY
NUMBER: 000996

REVISIONS:


07/16/25 CITY COMMENTS

DRAWN BY: L.C.W.	CHECKED BY: G.M.S.
DATE: 05-14-2025	JOB NO: 2025-7775
S.D. P #	BASE MAP #
L.C. H&T #	H&T S.U.P. #

SHEET 0050

GEOMETRIC PLAN

SHEET NO.: C7.0

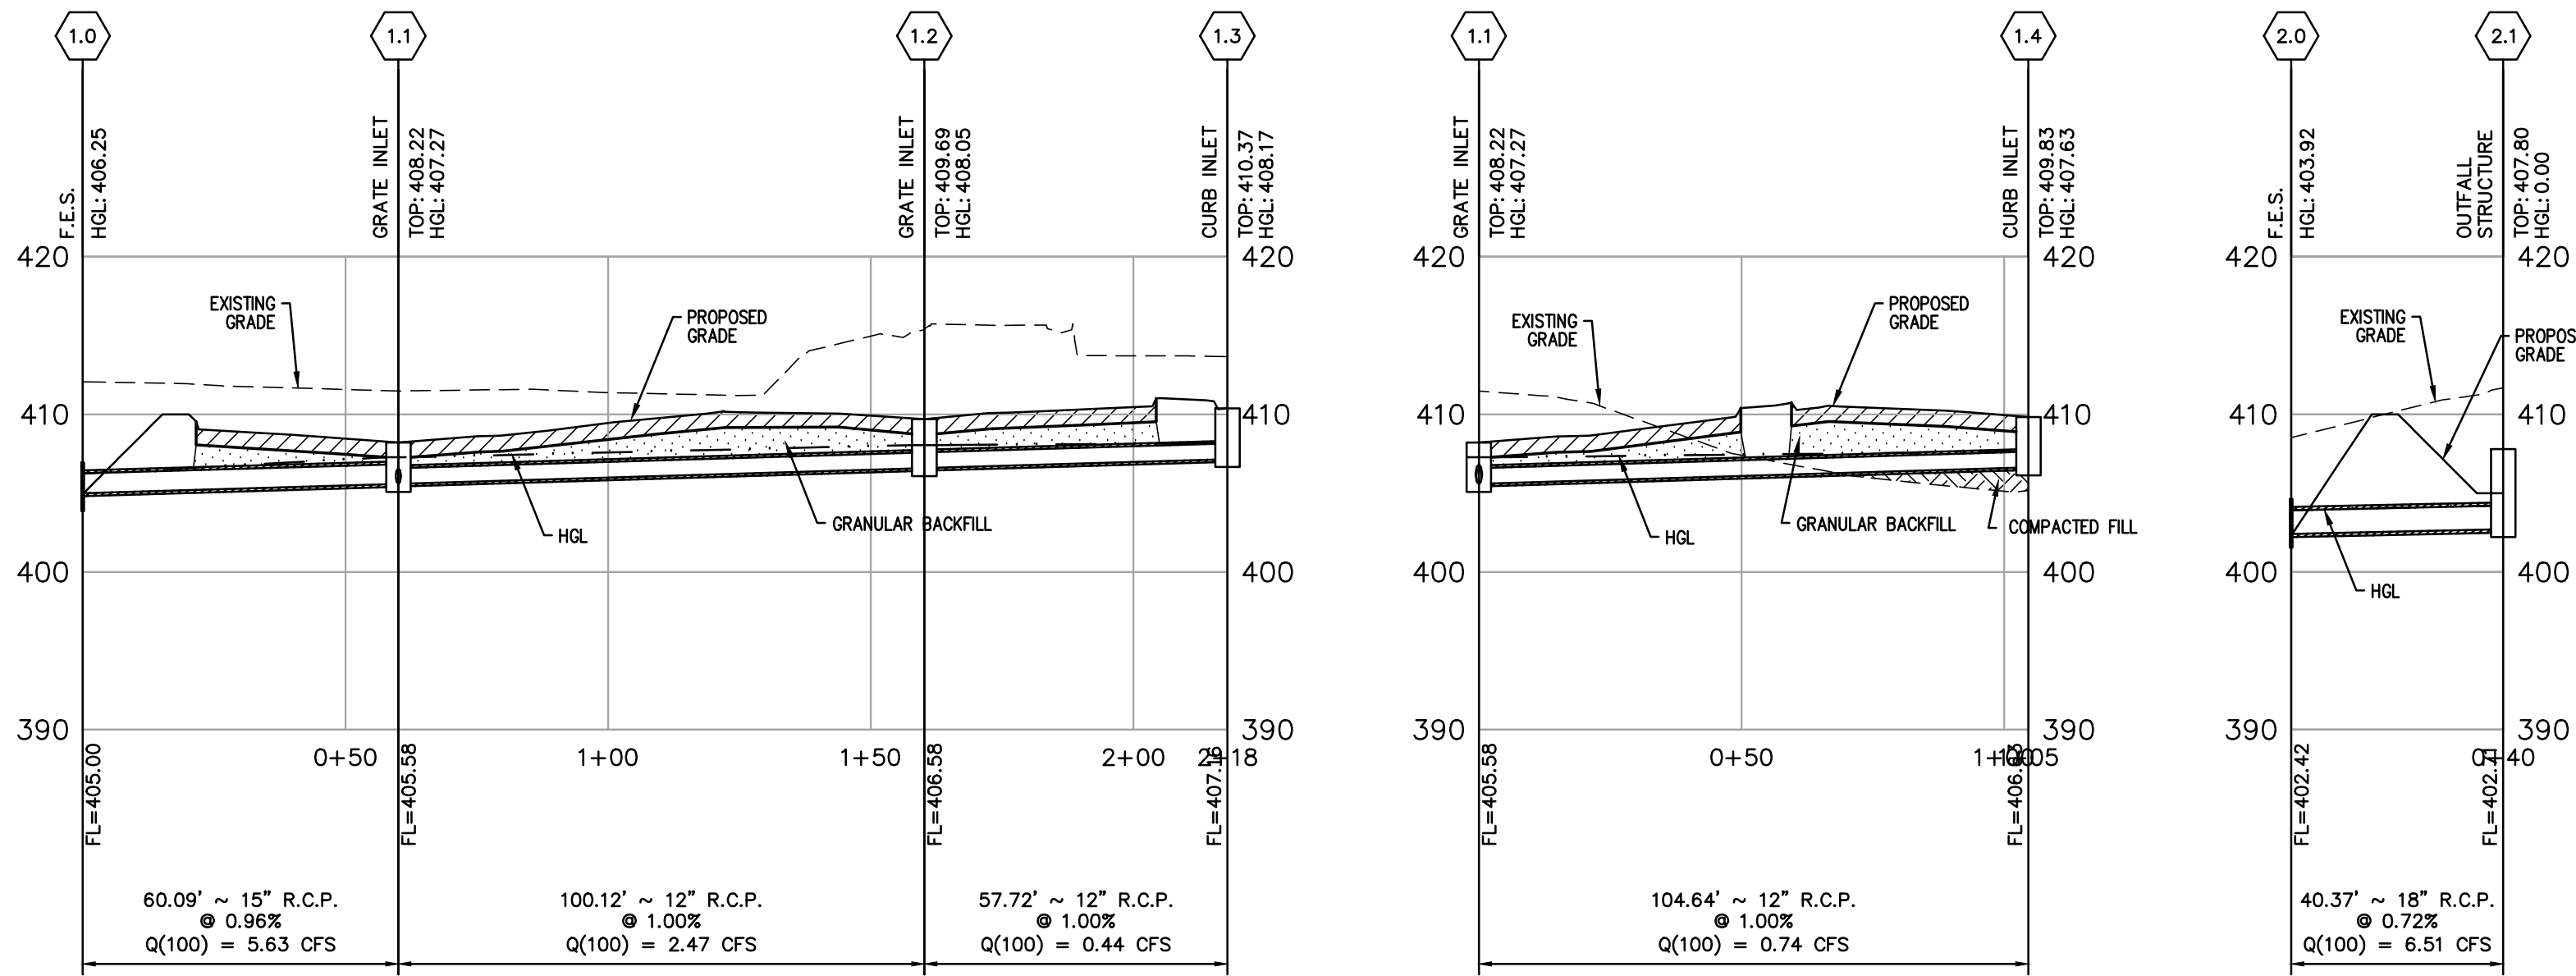




LINETYPE LEGEND

EXISTING GRADE	---
PROPOSED GRADE	---
HYDRAULIC GRADE	---
PROPOSED PAVEMENT	---
GRANULAR BACKFILL	---
COMPACTED FILL	---

STORM SEWER PROFILES

HORIZONTAL SCALE: 1"=30'
VERTICAL SCALE: 1"=10'


Project name: GDF - BRYANT				Calculated By: L.C.W.				100-year Pipe Hydraulics												Revisions:																			
Project number: 2024-7775				Checked By: G.M.S.				Bend Coefficients:																															
Project Location: BRYANT, AR				Date: 5/21/2025				$S^2 = 0.06$ $20^2 = 0.24$ $35^2 = 0.4$ $50^2 = 0.50$ $65^2 = 0.57$ $80^2 = 0.65$																															
LINE				FLOW LINE ELEVATIONS				$10^2 = 0.11$ $15^2 = 0.13$ $25^2 = 0.30$ $40^2 = 0.43$ $55^2 = 0.52$ $70^2 = 0.60$ $85^2 = 0.67$ $30^2 = 0.36$ $45^2 = 0.47$ $60^2 = 0.55$ $75^2 = 0.62$ $90^2 = 0.70$												HEAD LOSS																			
Structure Number		Upper structure	Lower structure	Upper structure	Lower structure	Length (ft)	Flowline Grade ft/ft	Pipe Size (in)	Full Flow Cap. (cfs)	Total (cfs)	Mean Full Flow Vel.(ft/s)	Bend Coef.	Coef.	Velocity Q/V ₁ (ft/s)	Pipe Coef. (a)	(ft)	Junction (ft)	Bend (ft)	Curve (ft)	Total H _{fr}	Upper F.I. + H _{fr}	Lower H.E. +H _{fr}	Lower H.E. + Upper H.E. + H _{fr}	Structure Upper H.E. + H _{fr}	Top/Sill Elevation	Free Board	Structure Number	Remarks	Velocity Manning's Formula (ft/s)										
2.1	2.1	2.0	402.71	402.42	38.78	0.0075	18	9.12	6.51	3.68	0.00	0.00	0.00	0.21	1.37	0.013	0.15	0.00	0.00	0.00	0.00	401.21	404.07	403.92	404.21	408.00	3.79	2.1	Outfall Structure	5.16									
2.0	2.0		402.42																								2.0		FES										
1.4	1.4	1.1	406.63	405.58	34.64	0.0100	12	3.57	0.74	0.94	0.00	0.00	0.00	0.01	0.01	0.013	0.01	0.00	0.00	0.00	407.63	407.29	407.27	407.63	409.83	2.20	1.4	Curb Inlet	4.55										
1.1	1.1		405.58																								1.1		Gate Inlet										
1.3	1.3	1.2	407.16	406.58	57.72	0.0100	12	3.57	0.44	0.56	0.00	0.00	0.00	0.00	0.013	0.01	0.01	0.00	0.00	0.01	408.16	408.06	408.05	408.17	410.37	2.20	1.3	Curb Inlet	4.55										
1.2	1.2	1.1	406.58	405.88	100.12	0.0100	12	3.57	2.47	3.14	0.60	0.00	0.15	0.38	0.013	0.48	0.20	0.09	0.00	0.30	407.58	407.75	407.27	408.05	409.69	1.64	1.2	Gate Inlet	4.55										
1.1	1.1	1.0	405.58	405.00	57.93	0.0100	15	6.48	5.63	4.59	0.30	0.00	0.33	1.84	0.013	0.44	0.35	0.10	0.00	0.44	406.83	406.69	406.25	407.27	408.22	0.95	1.1	Gate Inlet	5.28										
1.0	1.0		405.00																								1.0		FES										
MEAN FULL FLOW VELOCITY: $V = 0.355/A_{open}$				FRICTION LOSS (H _f): $H_f = 2.87 \sum (L/V^2)(d^{1.3})$				VELOCITY HEAD: $V_h = V^2/2g$				JUNCTION LOSSES (H _J) = [$\sum Q_{down}/Q_{up}$ + $\sum (Q_{down}/Q_{up})^2$]x1.33/[Q_{out}]												Note: 1. IF MORE THAN ONE INCOMING LINE, CALC. EACH BEND LOSS AND ADD TOGETHER. 2. NO STRUCTURE LOSSES TO BE CALCULATED AT A DROP 3. IF $Q_{V(down)} > Q_{V(up)}$, NO JUNCTION LOSSES TO BE CALCULATED.															
Notes(s):																																							

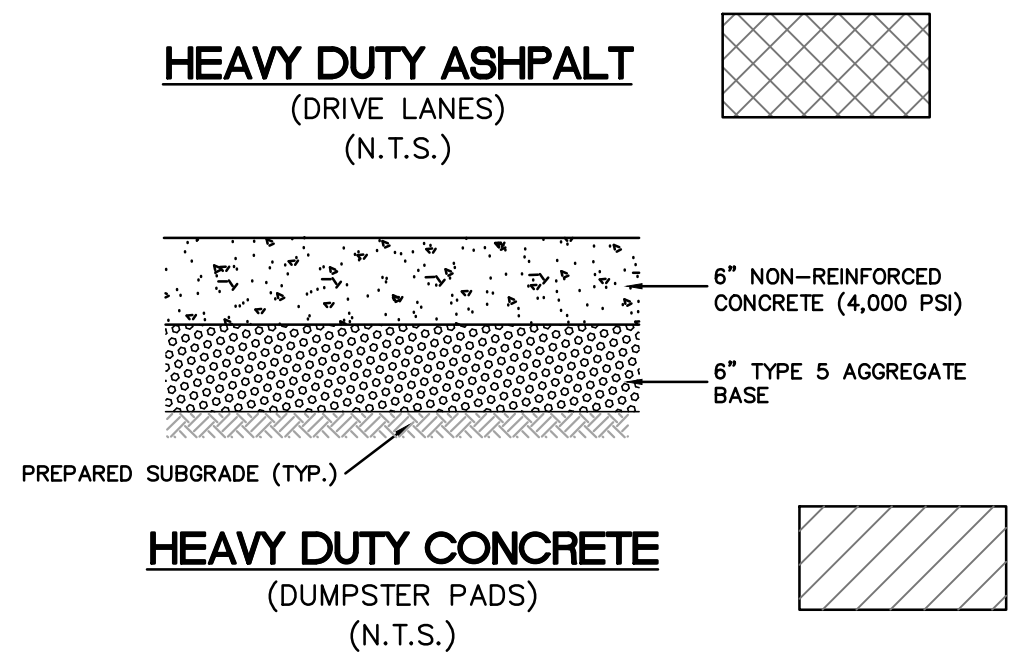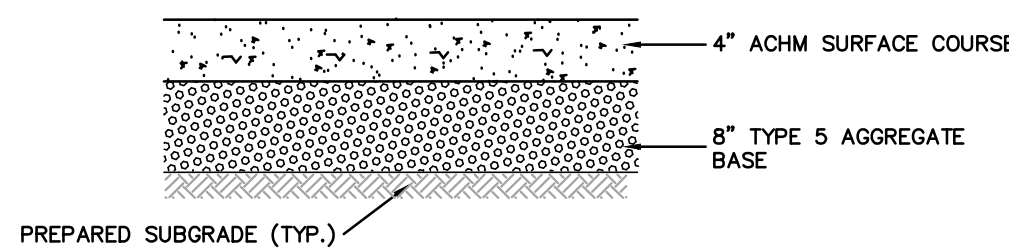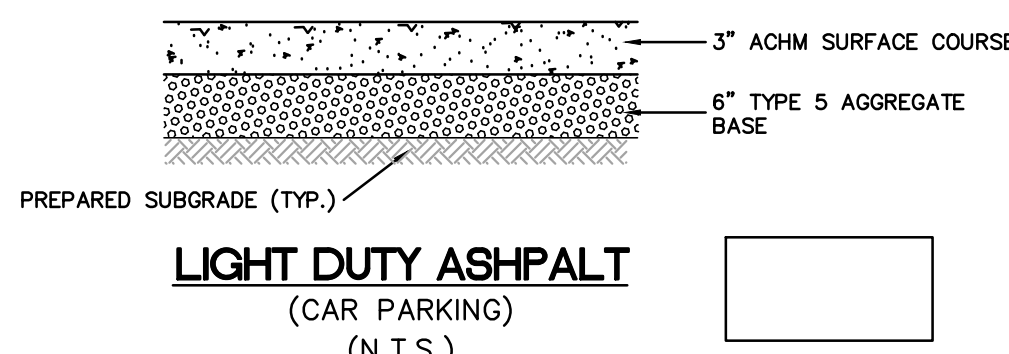


PAVEMENT DETAILS ARE SUBJECT TO GEOTECHNICAL ENGINEER, OWNER AND CONTRACTOR VERIFICATION AND APPROVAL PRIOR TO CONSTRUCTION

PAVEMENT NOTES:

- ALL MEANS AND METHODS OF CONCRETE AND ASPHALT CONCRETE SHALL BE IN ACCORDANCE WITH THE CITY OF BRYANT STANDARD CONSTRUCTION SPECIFICATIONS AND A.C.I. 308R-01. IT IS THE CONTRACTOR'S RESPONSIBILITY TO OBTAIN CURRENT EDITIONS PRIOR TO CONSTRUCTION.
- ALL PAVEMENT SECTIONS AND DETAILS ARE SUBJECT TO GEOTECHNICAL ENGINEER AND OWNER REVIEW AND APPROVAL PRIOR TO SUBMISSION OF SHOP DRAWINGS.
- IT IS THE CONTRACTOR'S RESPONSIBILITY TO APPLY THE RECOMMENDATIONS SUPPLIED IN THE GEOTECHNICAL ENGINEERING REPORT.
- ALL EXPOSED CONCRETE EDGES TO BE CHAMFERED.
- ALL CONCRETE SHALL BE 4,000 PSI, 28-DAY STRENGTH, AIR ENTRAINMENT IN THE RANGE OF 6% TO 8% MAXIMUM SLUMP OF 4 INCH +/- 1 INCH IS ACCEPTABLE.
- PAVEMENT SECTIONS WITHIN THE PUBLIC RIGHT-OF-WAY TO BE REVIEWED AND APPROVED BY THE CITY OF KANSAS CITY.
- IT IS THE CONTRACTOR'S RESPONSIBILITY TO HIRE A THIRD PARTY TESTING AGENCY FOR THE PLACEMENT AND SUBGRADE TESTING OF THE PROPOSED PAVEMENT.

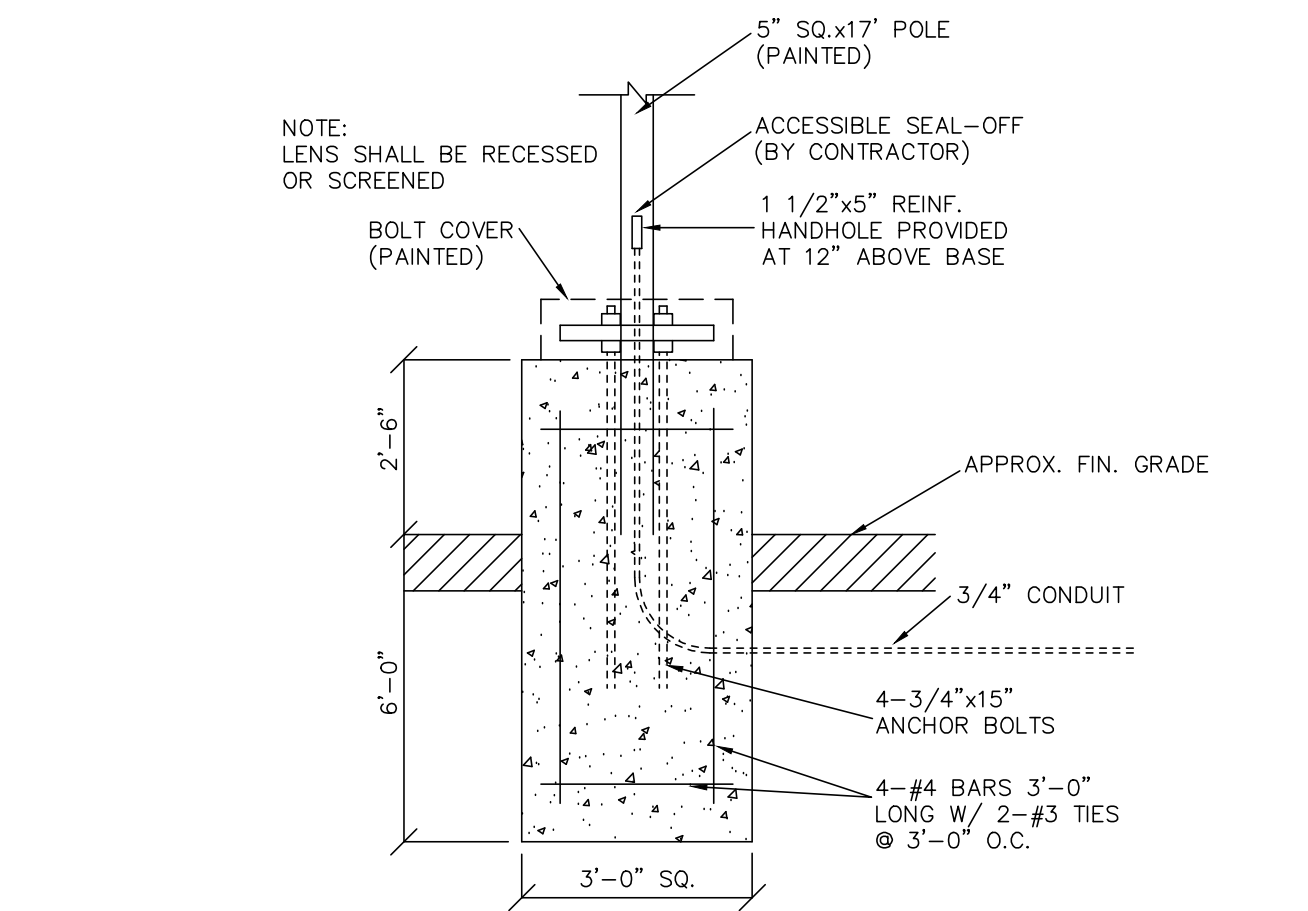


LIGHT POLE BASE
(n.t.s.)

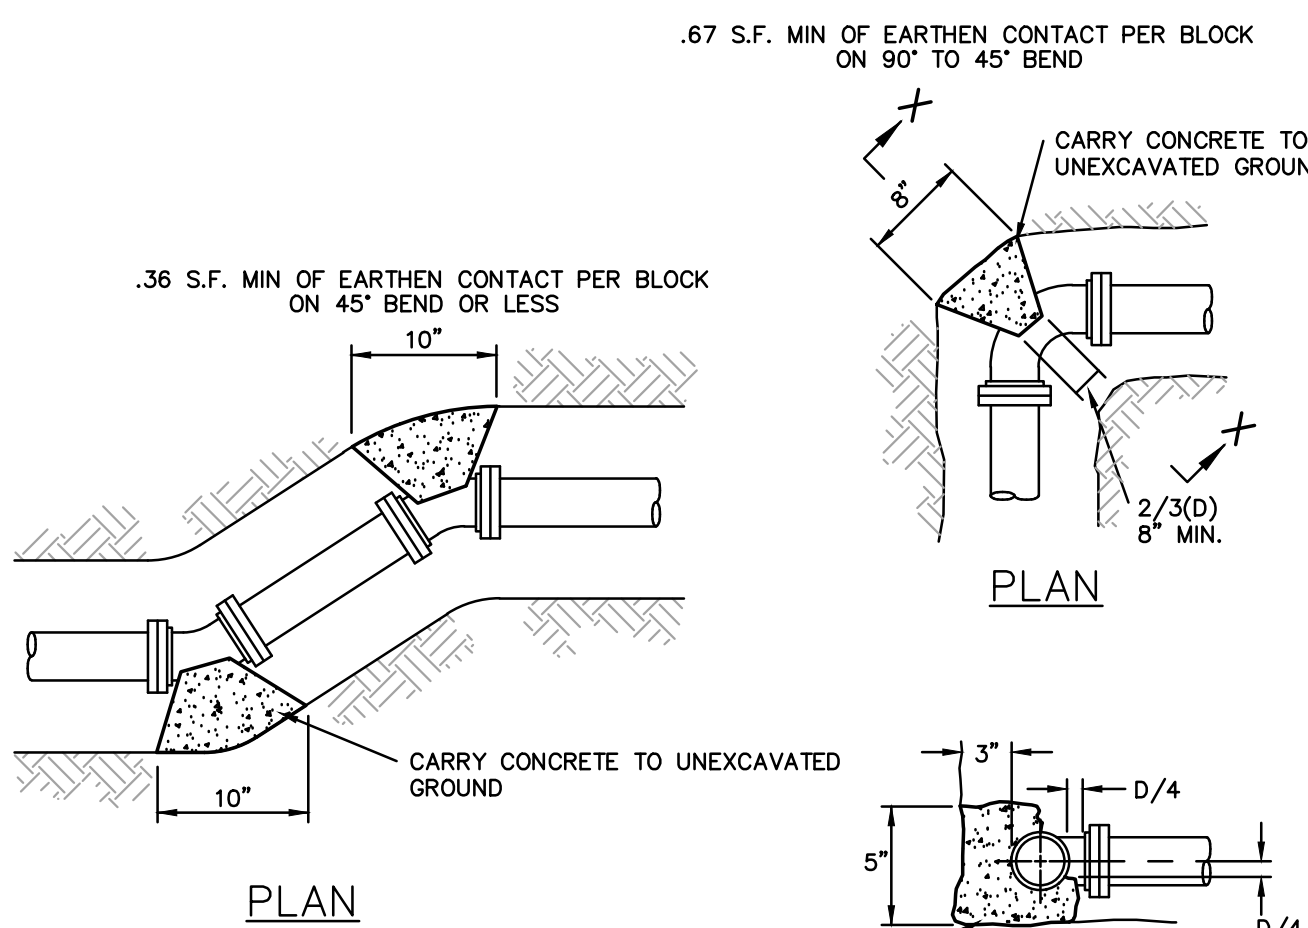

EQUATION USED FOR T-BLOCK CALCULATIONS
 $T = 2(PASIN / 72) \times f.o.s. \text{ of } 1.5$
ASSUMED PRESSURE OF 150 PSI AND
AND SOIL BEARING CAPACITY OF 1500 PSF

SECTION X-X

THRUST BLOCK DETAIL
(N.T.S.)

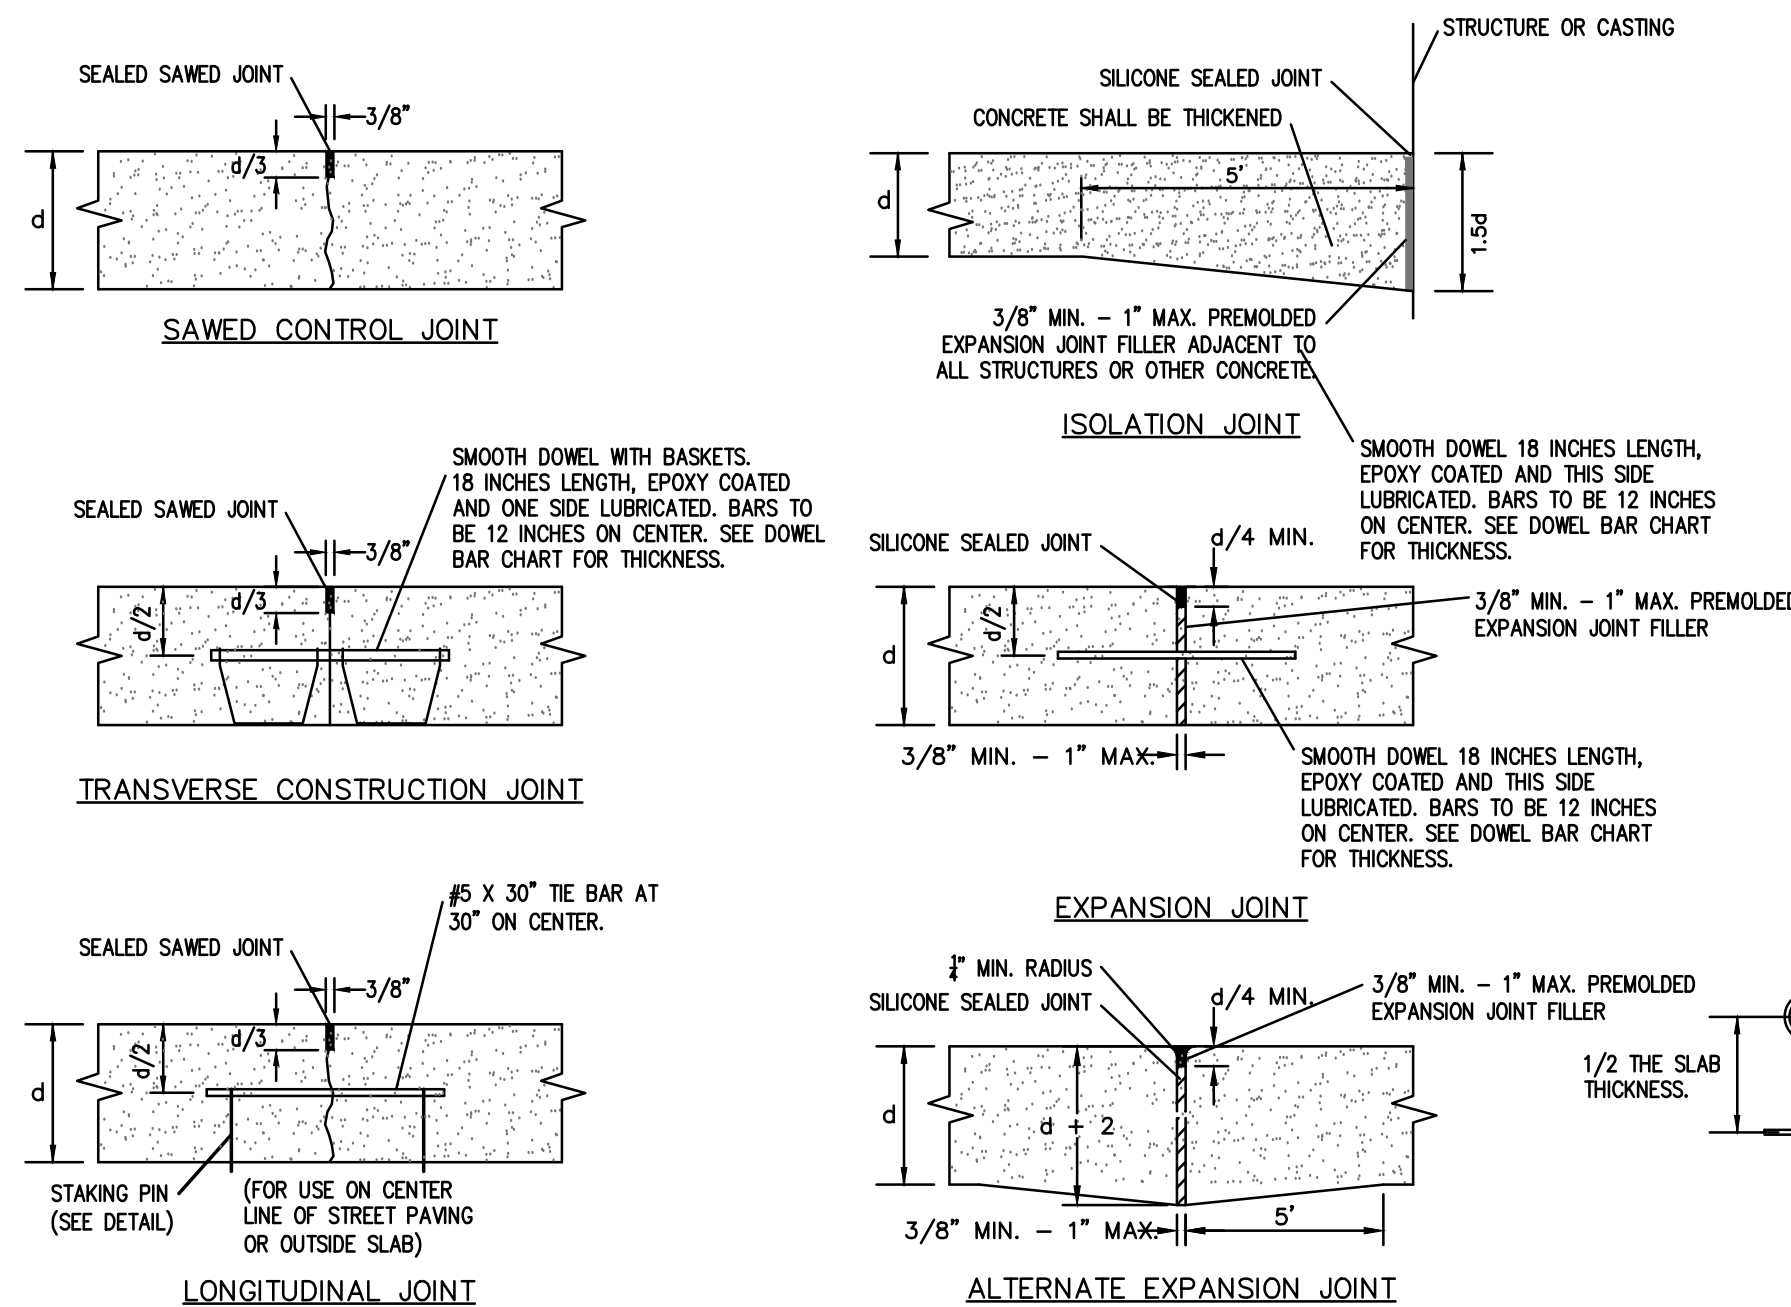


PAVEMENT THICKNESS	BAR SIZE	LENGTH
7 INCHES	1 INCH	18 INCHES
8 INCHES	1 INCH	18 INCHES
9 INCHES	1-1/4 INCHES	18 INCHES
10 INCHES	1-1/4 INCHES	18 INCHES
11 INCHES or <	1-1/2 INCHES	18 INCHES

JOINT DETAILS
(N.T.S.)




PAINTED HANDICAP SYMBOL
(N.T.S.)


- PAVEMENT MARKING PAINT:
- LATEX WATERBORNE EMULSION, LEAD AND CHROMATE FREE, READY MIXED, COMPLYING WITH F.S. TT-P-1952, WITH DRYING TIME OF LESS THAN 3 MINUTES.
 - WHITE FOR TYPICAL PARKING STALLS, BLUE FOR HANDICAP STALLS, VERIFY WITH OWNER.

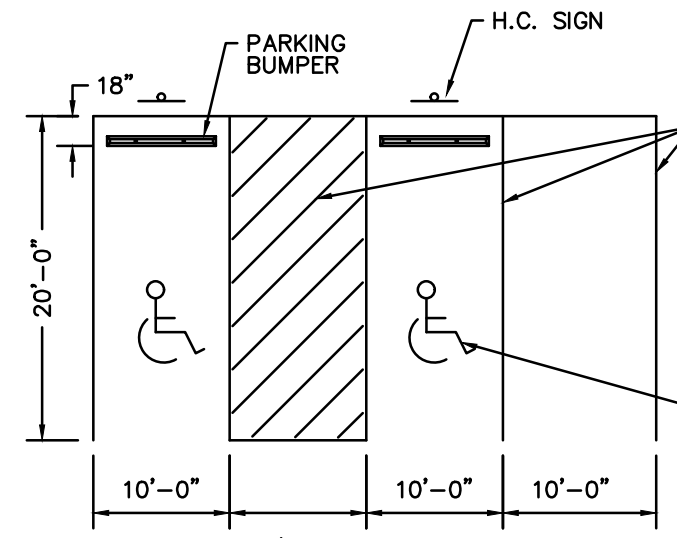

TYPICAL PARKING STALLS
(N.T.S.)

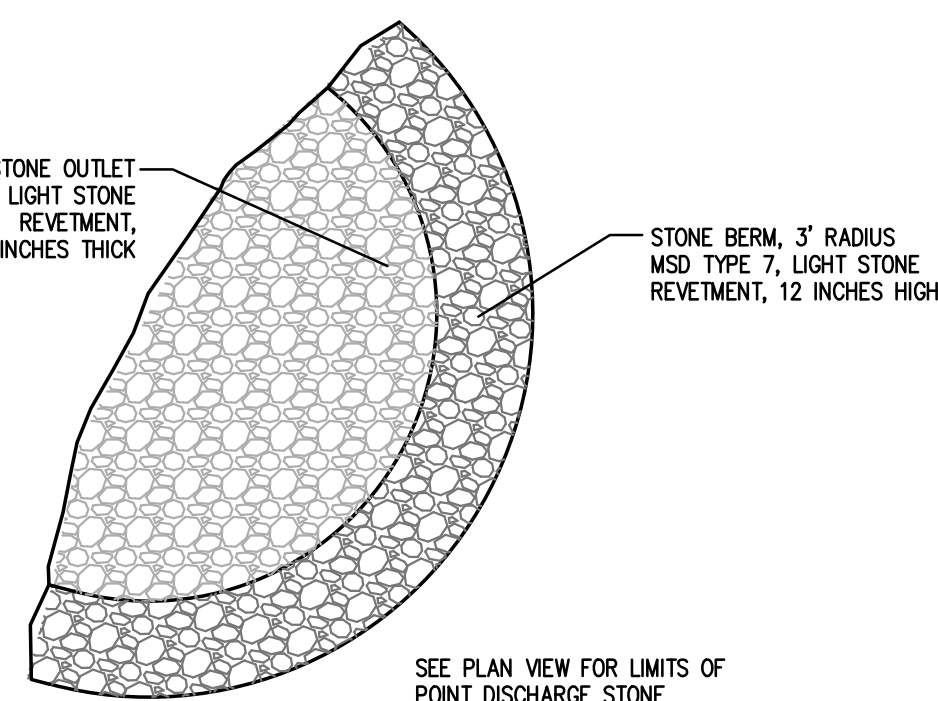

POINT DISCHARGE STONE
(N.T.S.)


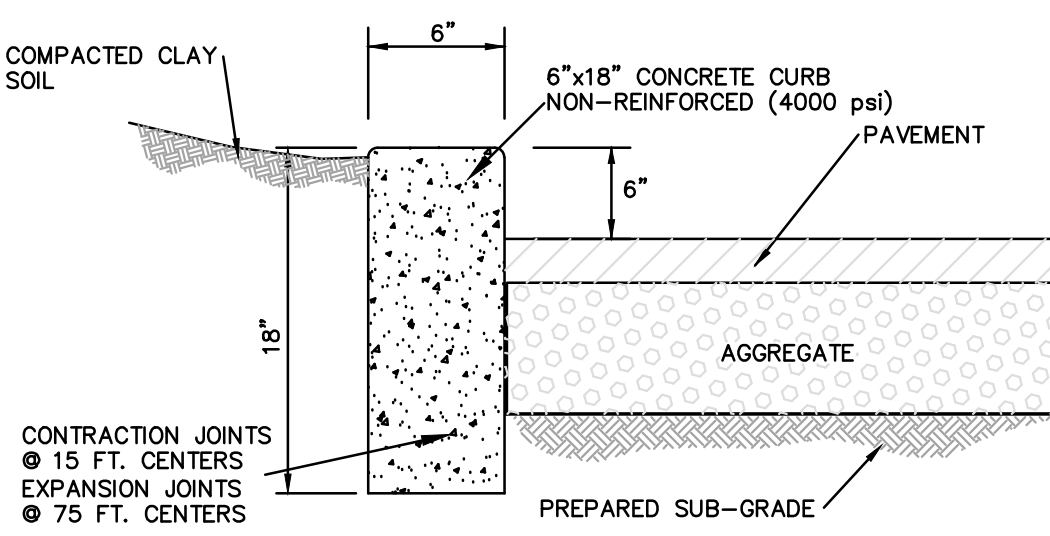


CONCRETE CURB DETAIL
(N.T.S.)
(NOT FOR USE IN ST. LOUIS COUNTY R/W)

- NOTE:
- ALL CONCRETE SHALL BE MIN. FC = 4000 PSI. (UNLESS OTHERWISE NOTED)
 - ANY UNSUITABLE SOIL (AS DETERMINED BY SOILS ENGINEER) BELOW STRUCTURE SHALL BE REMOVED AND REPLACED WITH SELECT EARTHEN MATERIAL COMPACTED IN PLACE WITH VIBRATORY TAMPER.
 - ALL EXPOSED CONCRETE EDGES TO HAVE 3/4" CHAMFER.


PIPE DIA. IN.	PLUG	45° WYE	TEE CONNECTION	UP TO 22.5°	UP TO 45°	UP TO 90°
	A (SQ. FT.)	A (SQ. FT.)	A (SQ. FT.)	A (SQ. FT.)	A (SQ. FT.)	A (SQ. FT.)
6" and smaller	0.5	1.4	2.6	1.8	2.2	2.0
6"	1.5	3.0	6.0	4.0	4.5	4.5
8"	2.5	5.0	9.5	6.5	9.5	8.0
10"	4.1	8.0	13.0	9.5	12.5	12.5
12"	5.5	11.5	19.0	13.5	16.0	16.0
16"	9.0	18.0	33.0	23.0	27.0	32.0
20"	14.0	28.0	51.0	36.0	42.0	50.5

- NOTES:
- BEARING AREAS ARE BASED ON UNDISTURBED SOIL WITH A BEARING CAPACITY OF 1,000 POUNDS PER SQUARE FOOT. FOR A LESSER SOIL BEARING CAPACITY THESE AREAS SHALL BE INCREASED ACCORDINGLY.
 - ALL CONCRETE THRUST BLOCKS SHALL BE 4000 P.S.I. CONCRETE.
 - THRUST BLOCKS SHALL BE POURED AGAINST UNDISTURBED EARTH.
 - NO JOINT SHALL BE COVERED WITH CONCRETE.
 - JOINTS THAT LOCATED AGAINST THRUST BLOCKS ARE TO BE WRAPPED IN A CLOTH MATERIAL.
 - APPROVED MECHANICAL JOINT RESTRAINTS ARE REQUIRED AT ALL VERTICAL BENDS AND MAY BE USED IN LIEU OF THRUST BLOCKS AT HORIZONTAL BENDS AT THE OPTION OF THE ENGINEER, AT NO ADDITIONAL COST TO THE OWNER.

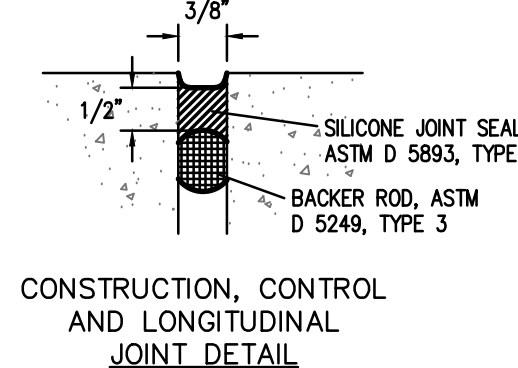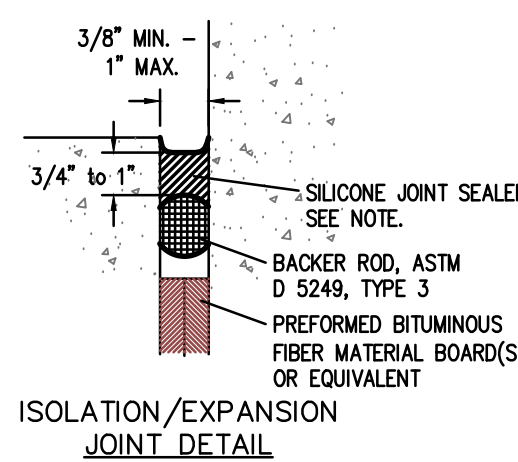


JOINT NOTES


- CONSTRUCTION JOINTS ARE REQUIRED BETWEEN ALL POURS SEPARATED BY MORE THAN 90 MINUTES TIME.
- FIFTEEN FOOT (15) MAXIMUM SPACING BETWEEN CONTROL JOINTS. PAVING CONTRACTOR SHALL FOLLOW 'GUIDE FOR DESIGN AND CONSTRUCTION OF CONCRETE PARKING LOTS' AS REPORTED BY A.C.I. COMMITTEE 308.
- FILL JOINTS TO WITHIN 1/8" OF SURFACE WITH JOINT SEALER.
- ISOLATION JOINTS REQUIRED AROUND ALL UTILITY STRUCTURES THAT ARE LOCATED WITHIN THE LIMITS OF CONCRETE PAVEMENT.
- EXPANSION JOINT MAY BE REQUIRED DEPENDING ON COLD WEATHER, i.e. IF PAVING OCCURS WHEN AMBIENT TEMPERATURES ARE BELOW 40 DEGREES

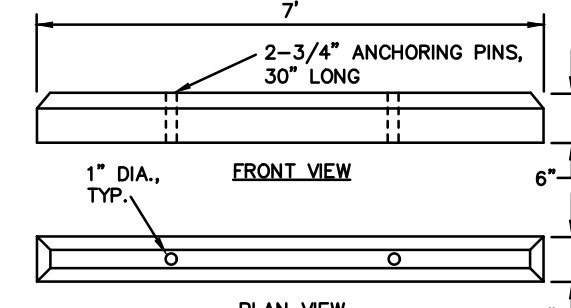


PRE-CAST PARKING BUMPER
(N.T.S.)

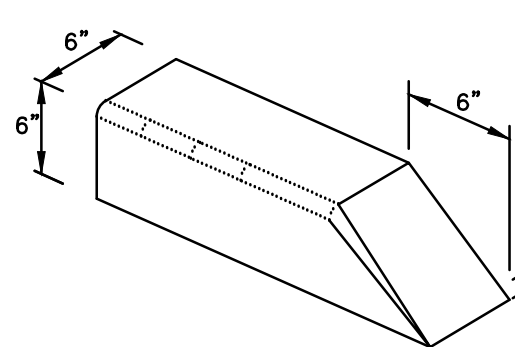

CONCRETE CURB TAPER DETAIL
(N.T.S.)
(FOR USE WHERE CURBED ISLANDS MEET FLUSH CURB)

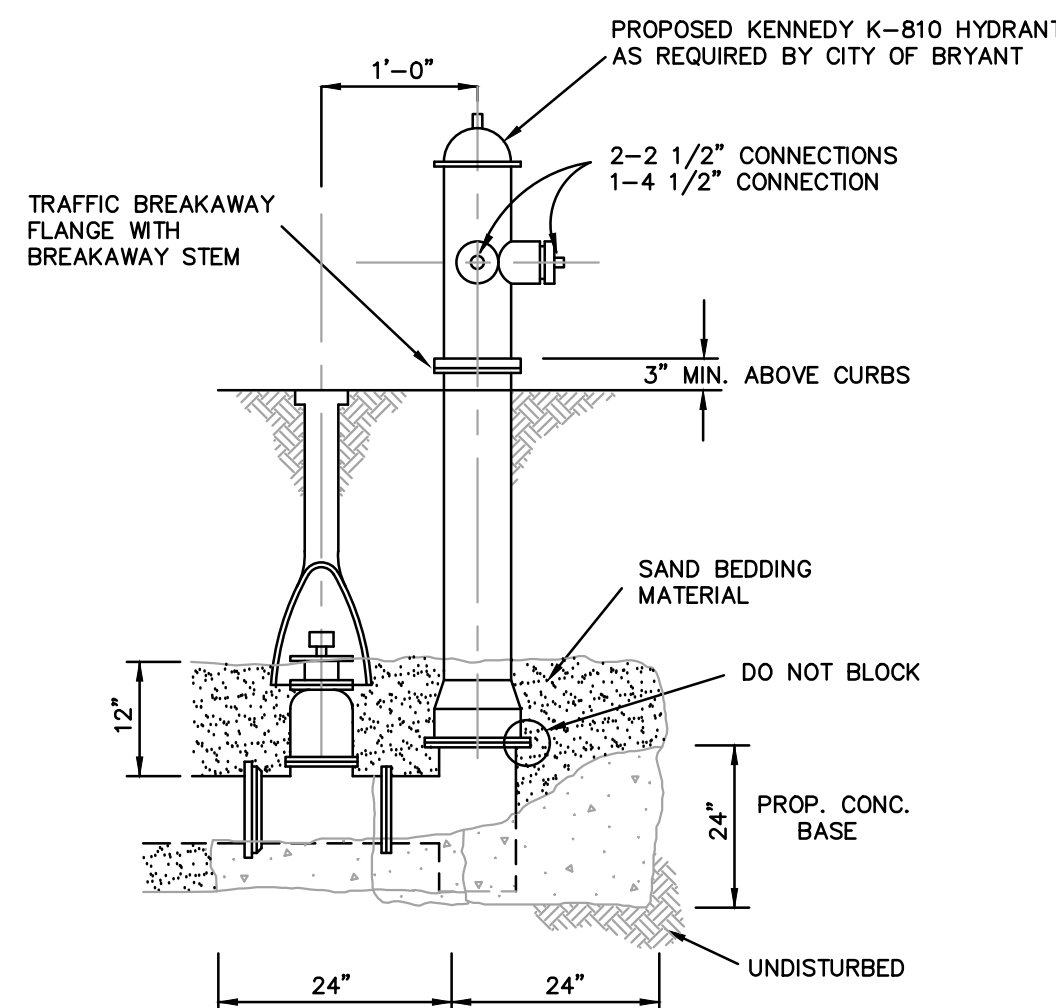


FIRE HYDRANT DETAIL
(n.t.s.)

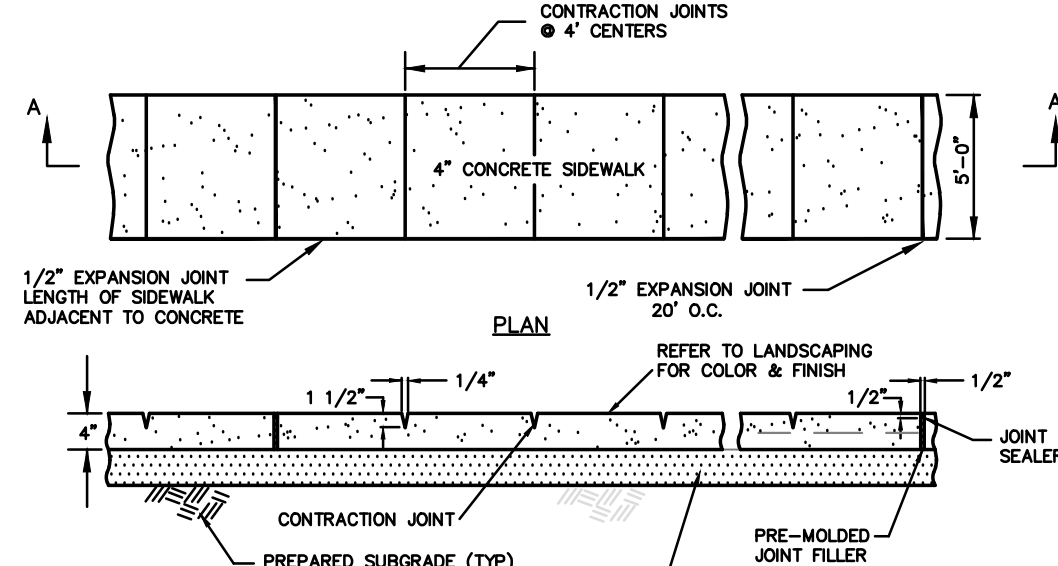


SIDEWALK DETAIL
(N.T.S.)
(NOT FOR USE IN WITHIN R/W)

NOTE: EXPANSION JOINT MATERIAL SHALL BE INSTALLED IN THE WALK FOR ITS FULL WIDTH AND DEPTH AT INTERVALS OF APPROX. 50'. CONTROL JOINTS AT INTERVALS OF 5' CENTERS.

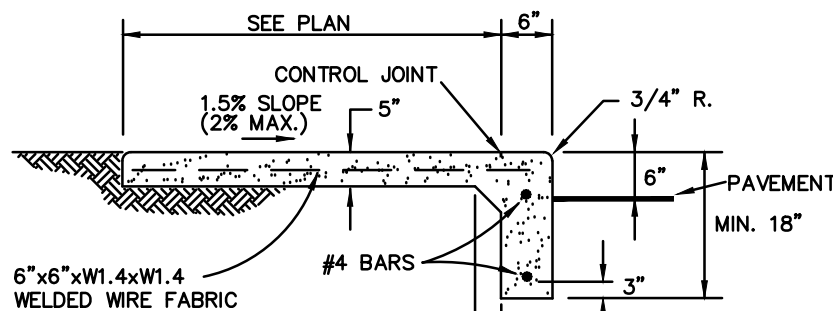


OPTIONAL INTEGRAL SIDEWALK/CURB DETAIL
(n.t.s.)


- NOTES:
- PROVIDE ONE SIGN PER ACCESSIBLE SPACE.
 - PAINT BACK OF SIGNS TO MATCH POST.

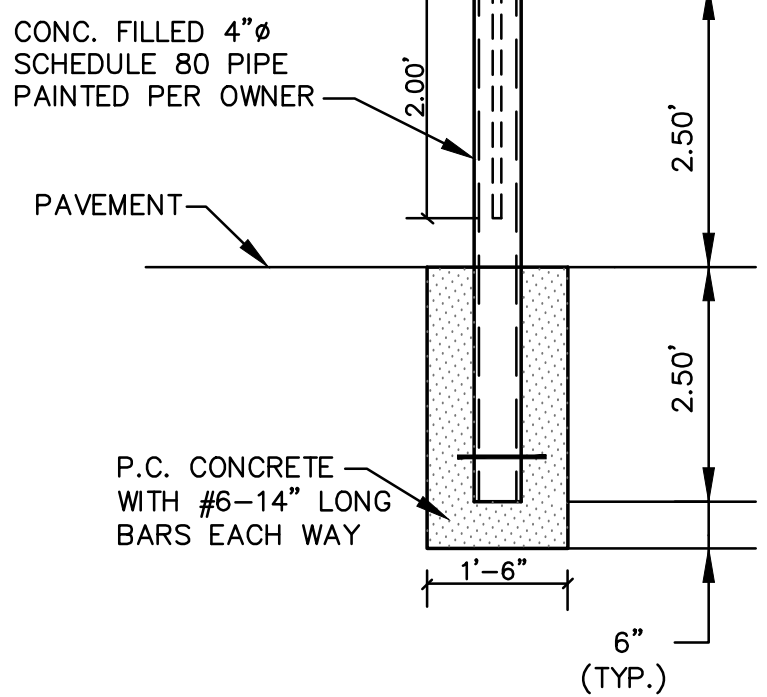


ACCESSIBLE PARKING SIGN
(N.T.S.)

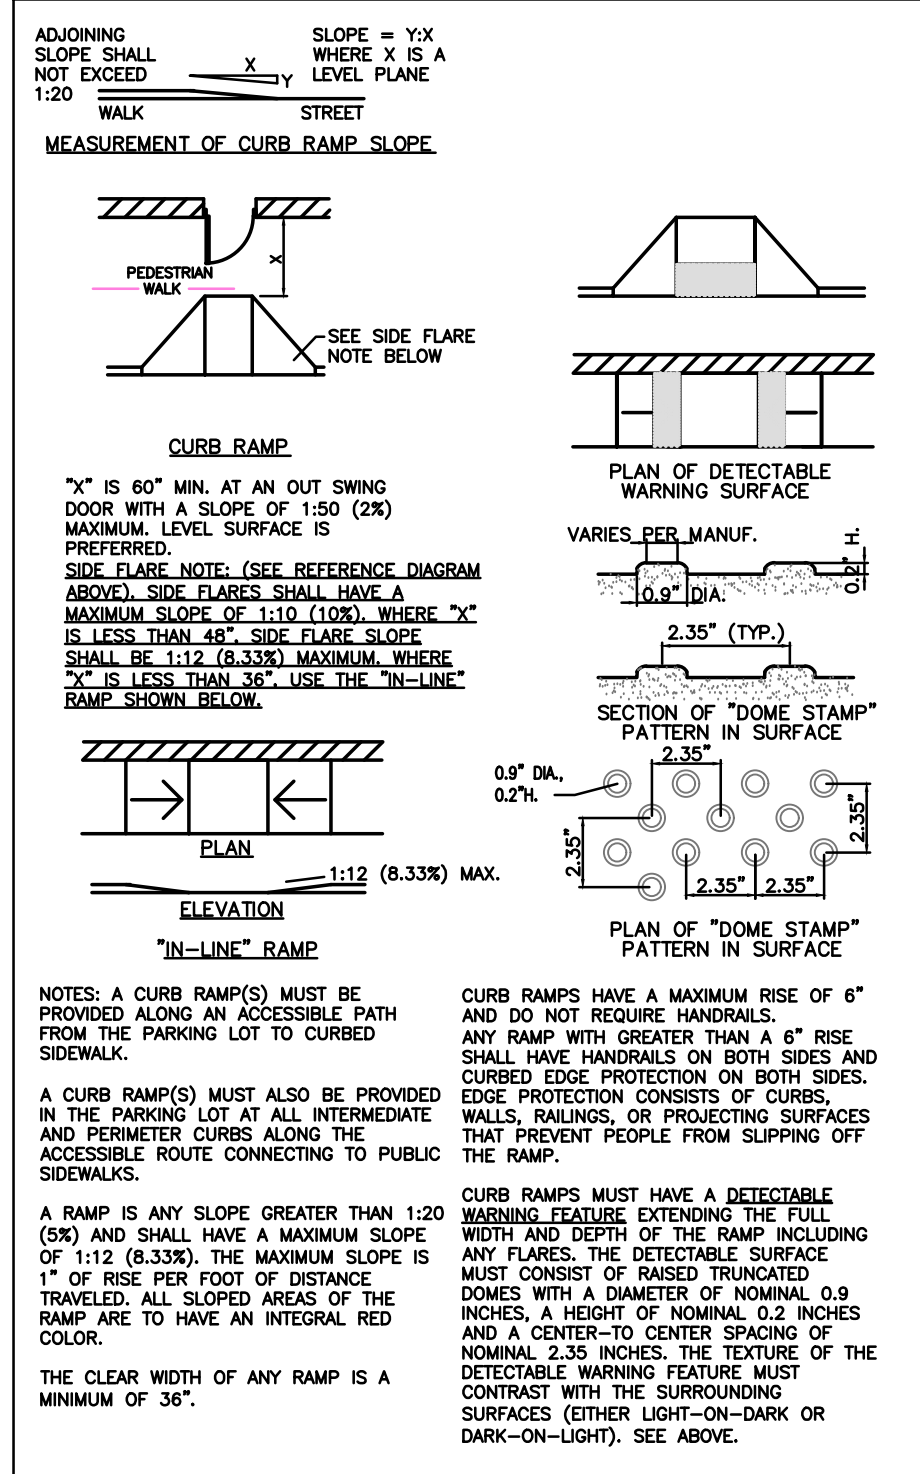


HANDICAP RAMP DETAILS

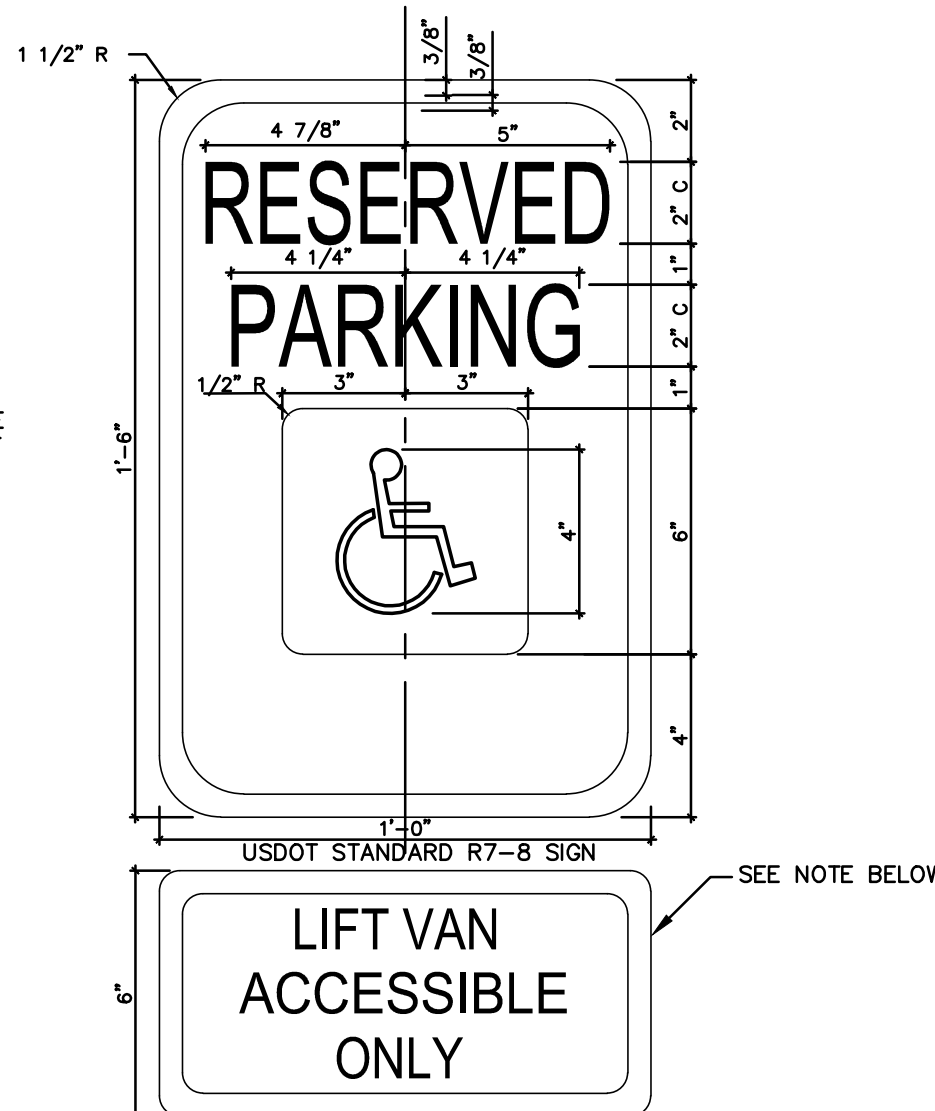


ACCESSIBLE SIGN DETAIL
(N.T.S.)

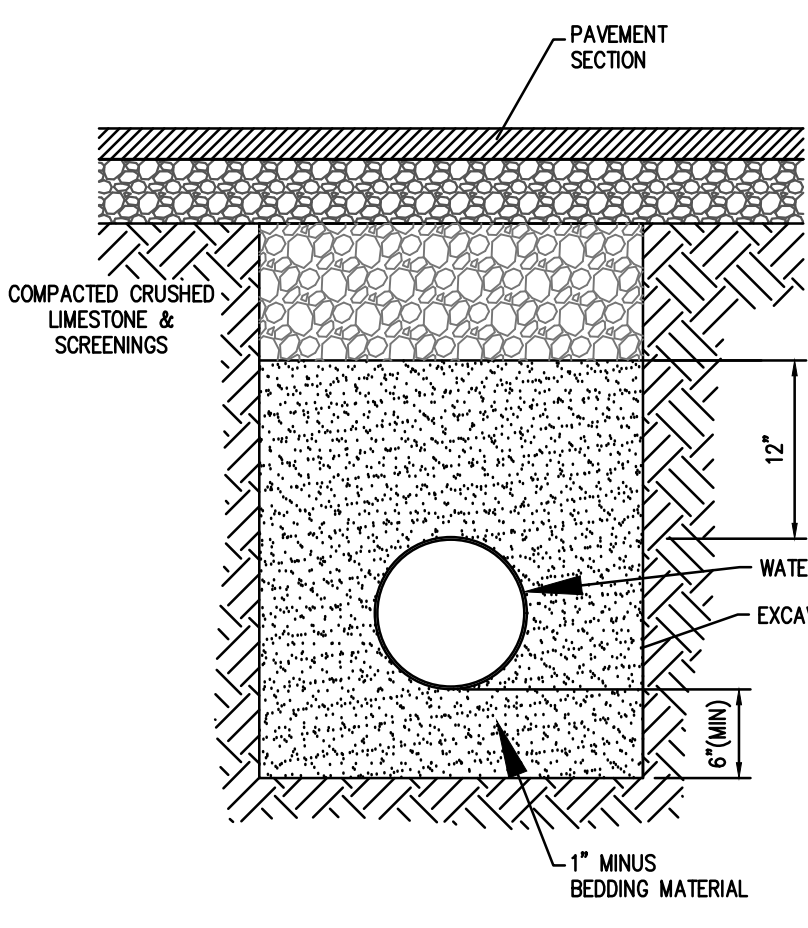


WATER SERVICE PIPE BEDDING DETAIL
(N.T.S.)
(NOT FOR USE IN A-DOT R/W)

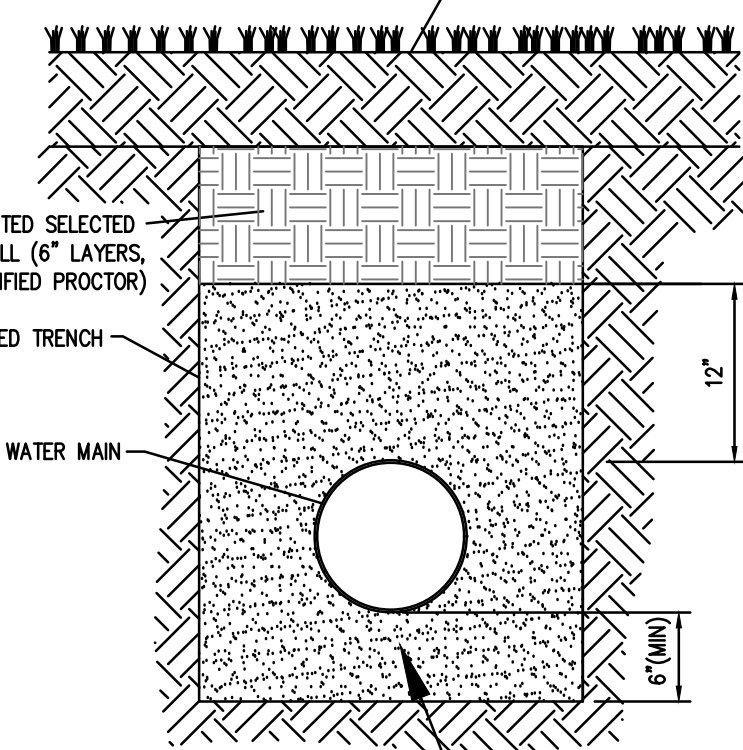


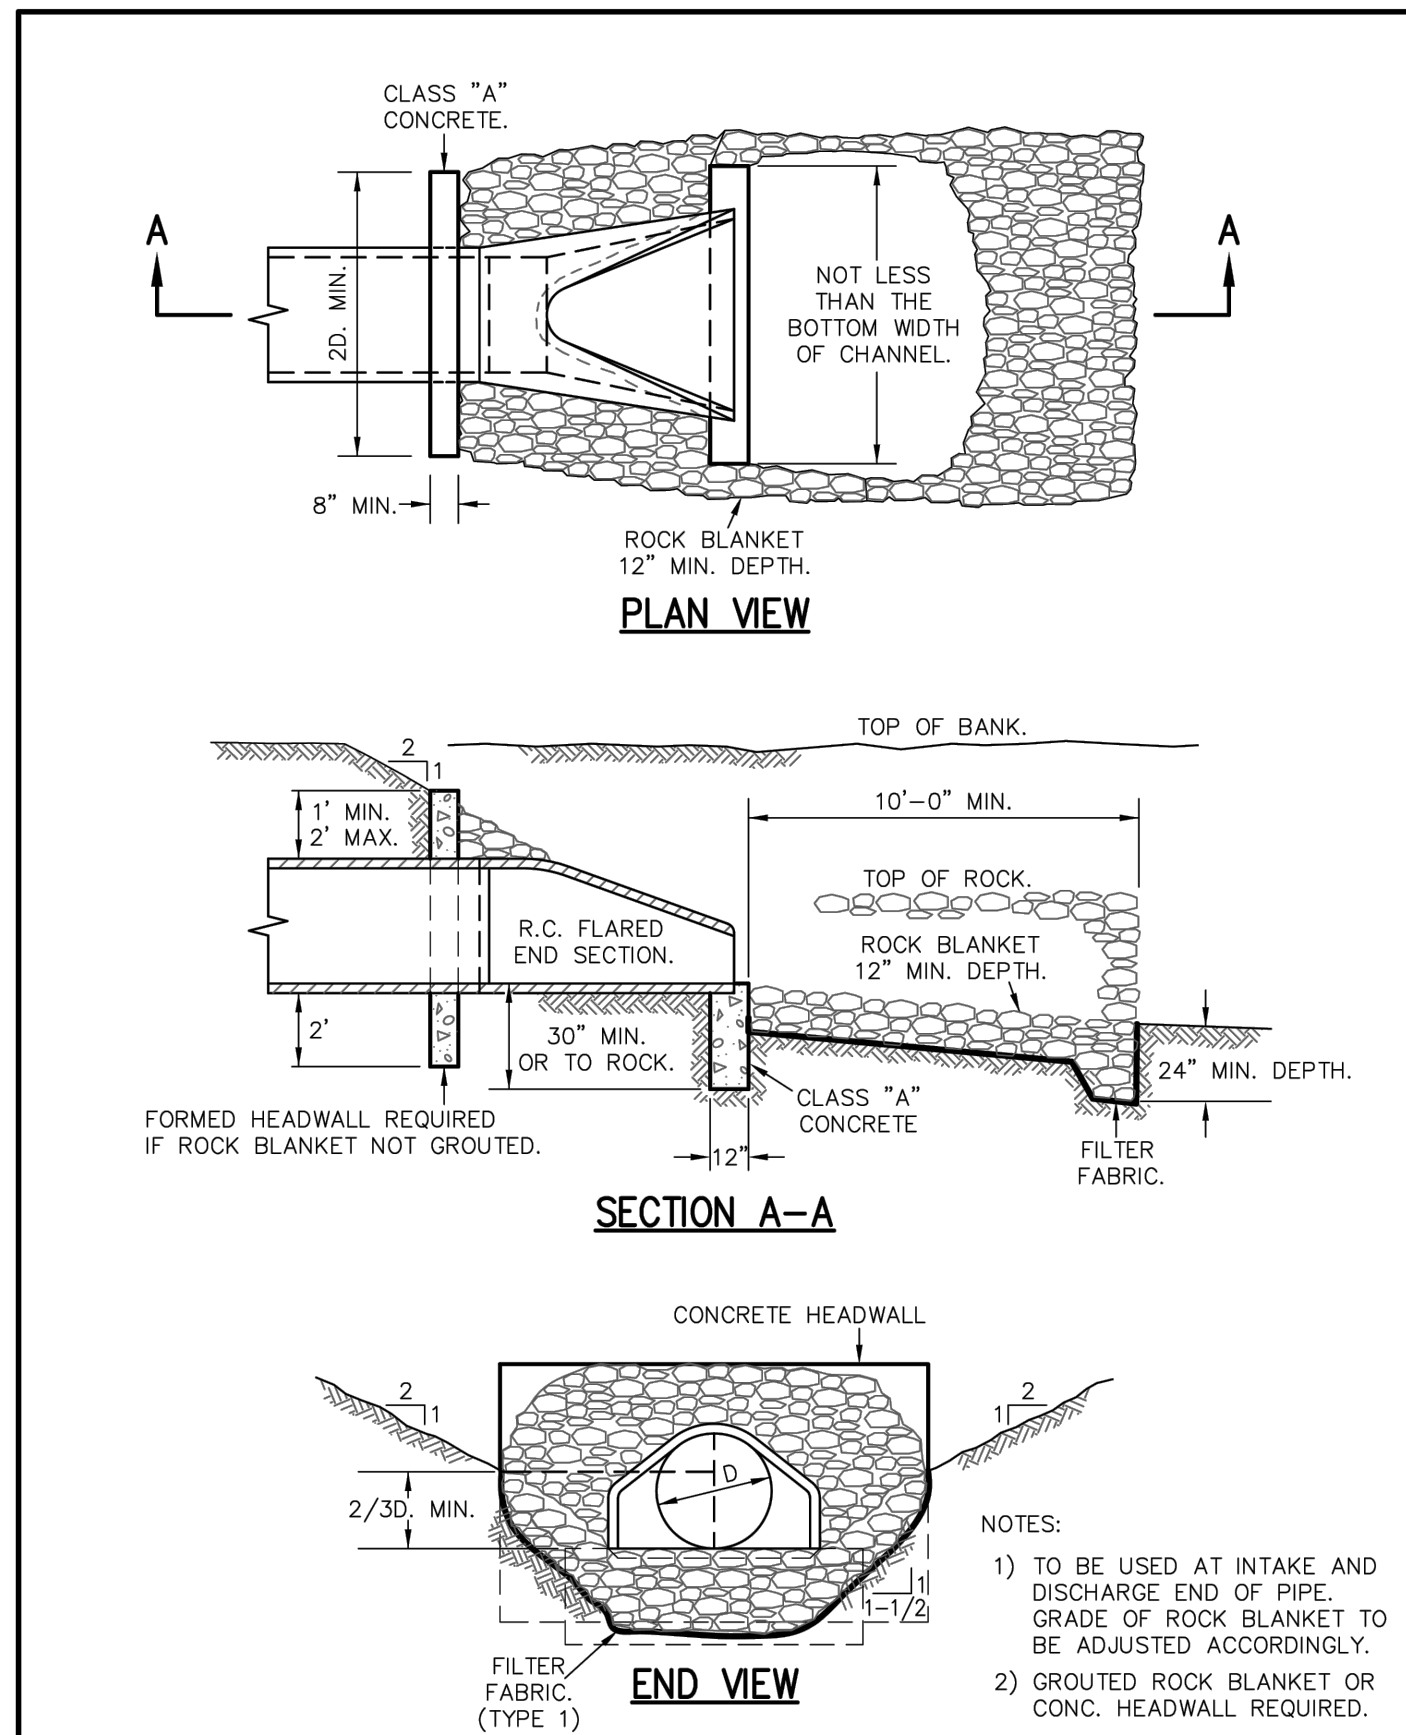


FLARED END SECTION
(N.T.S.)

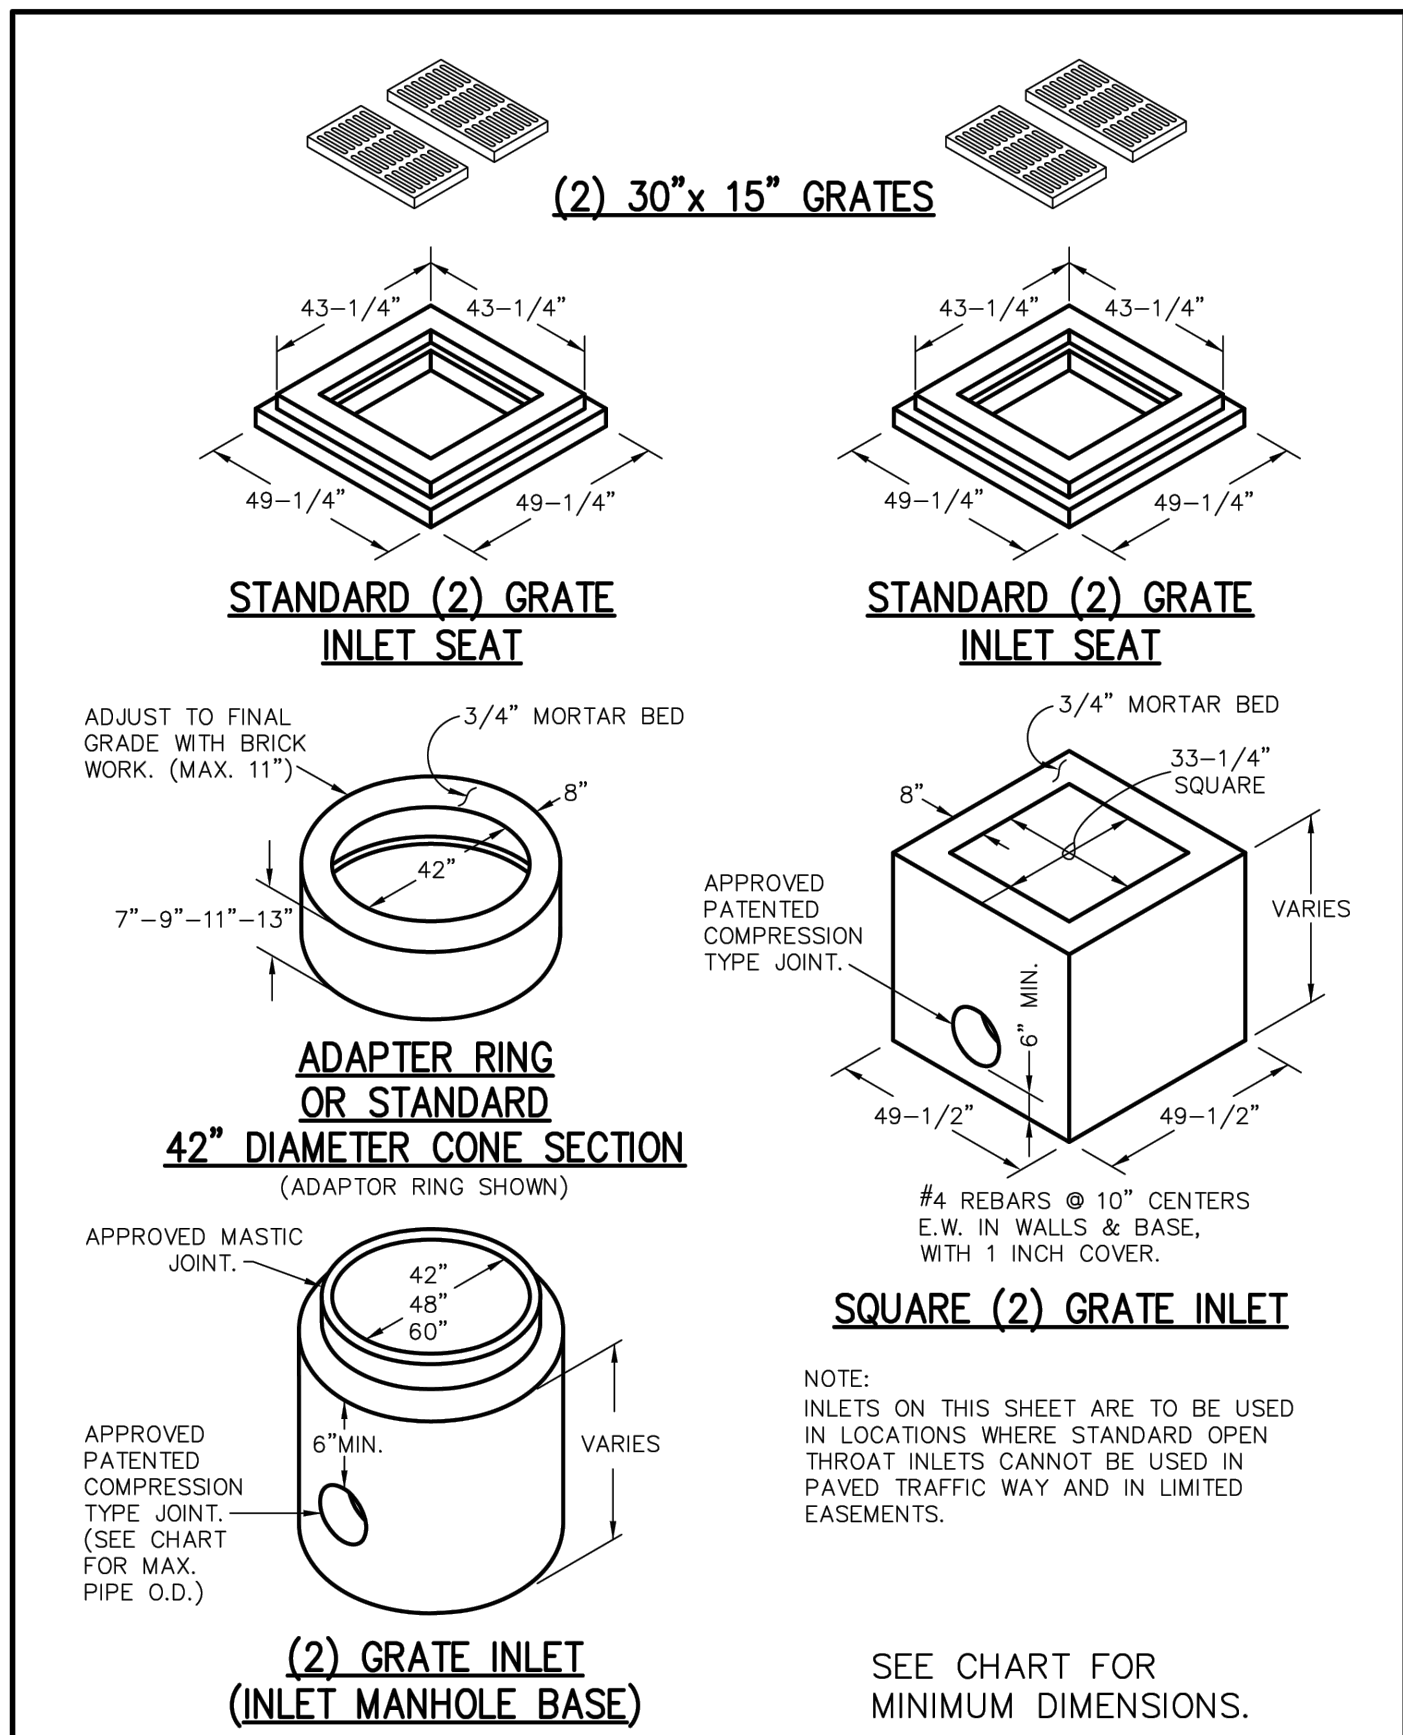


2-GRATE INLETS PRECAST CONCRETE
(N.T.S.)

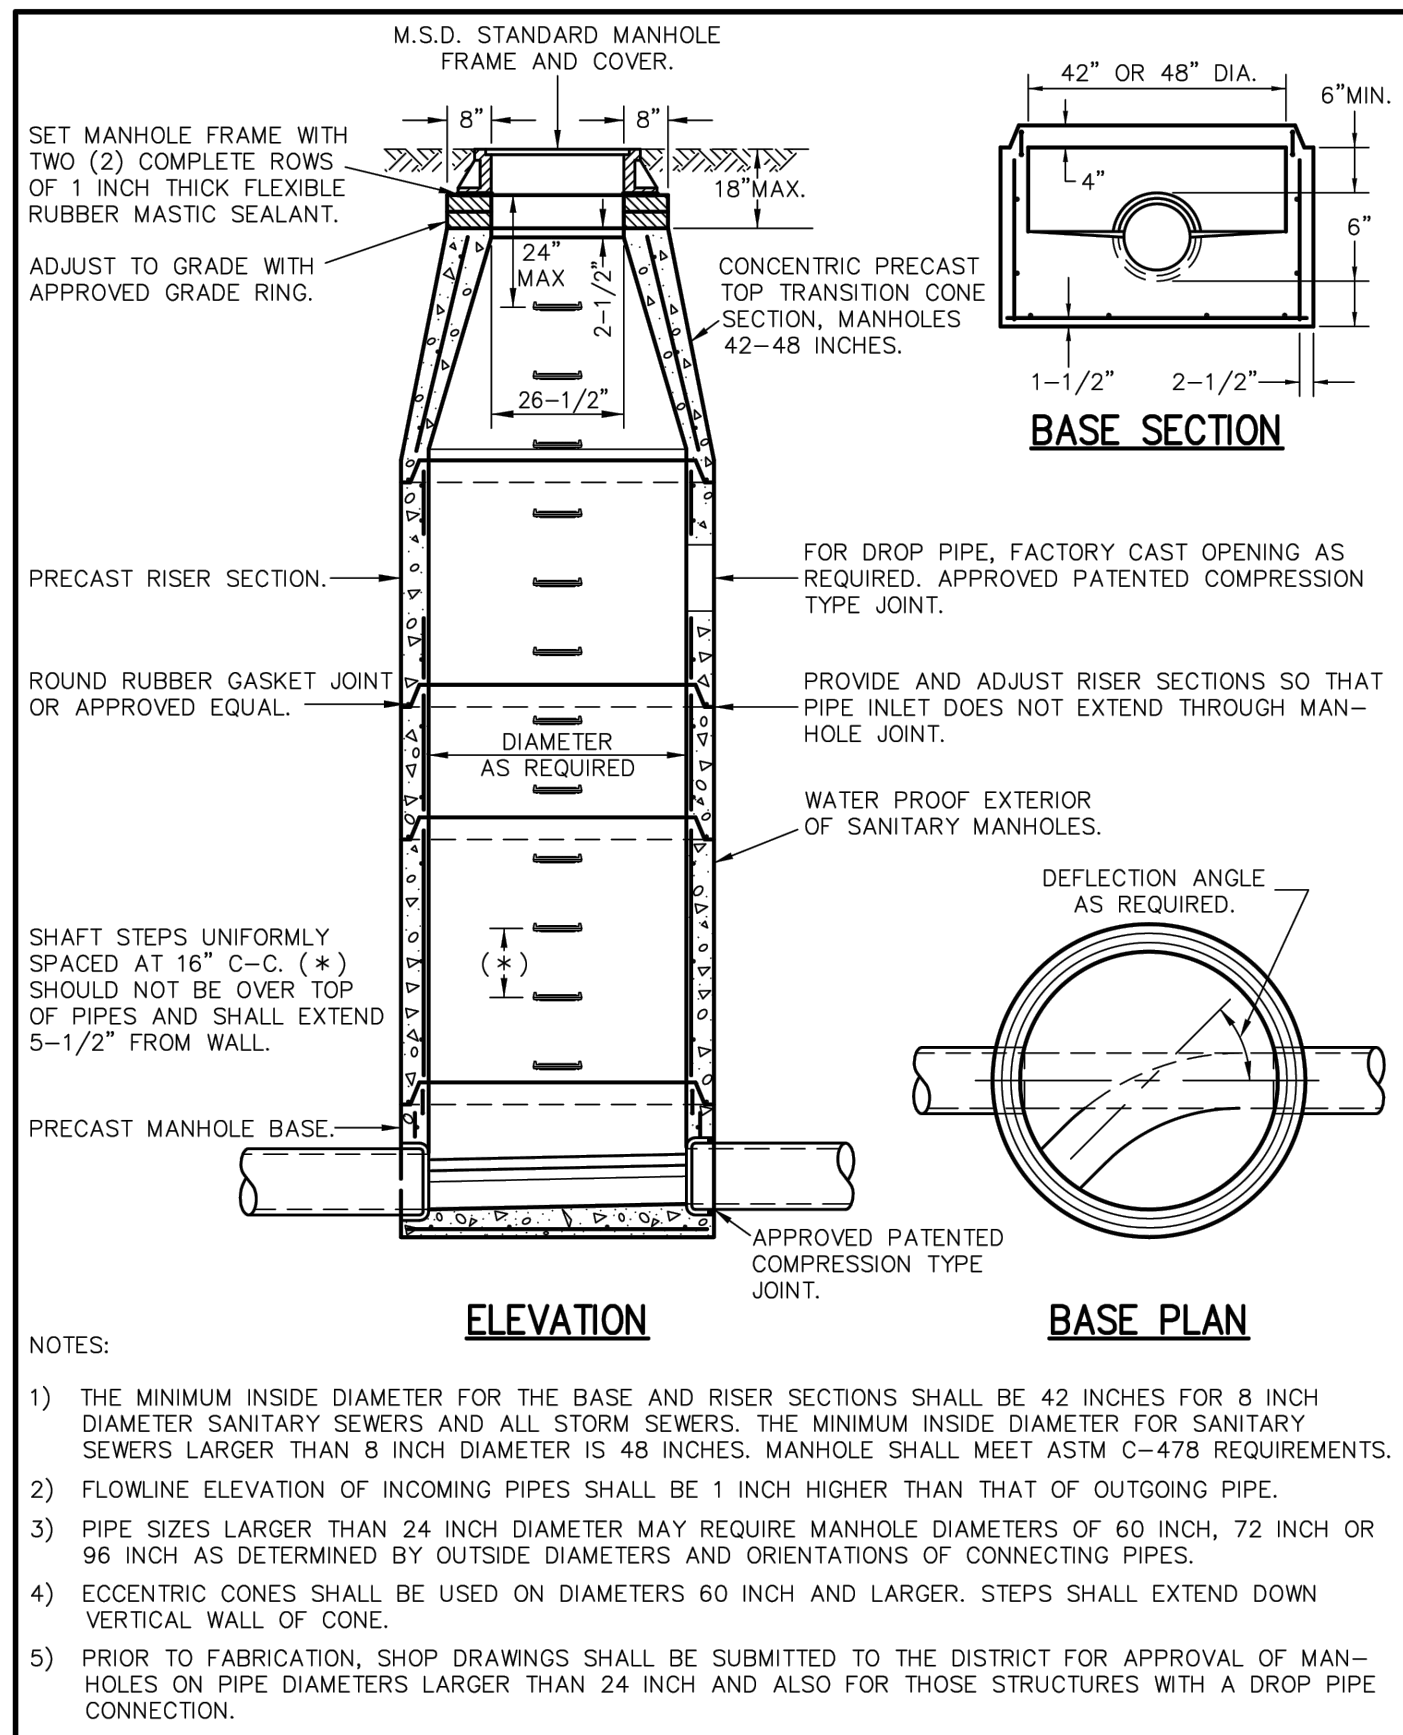


PRECAST CONCRETE MANHOLE
(N.T.S.)

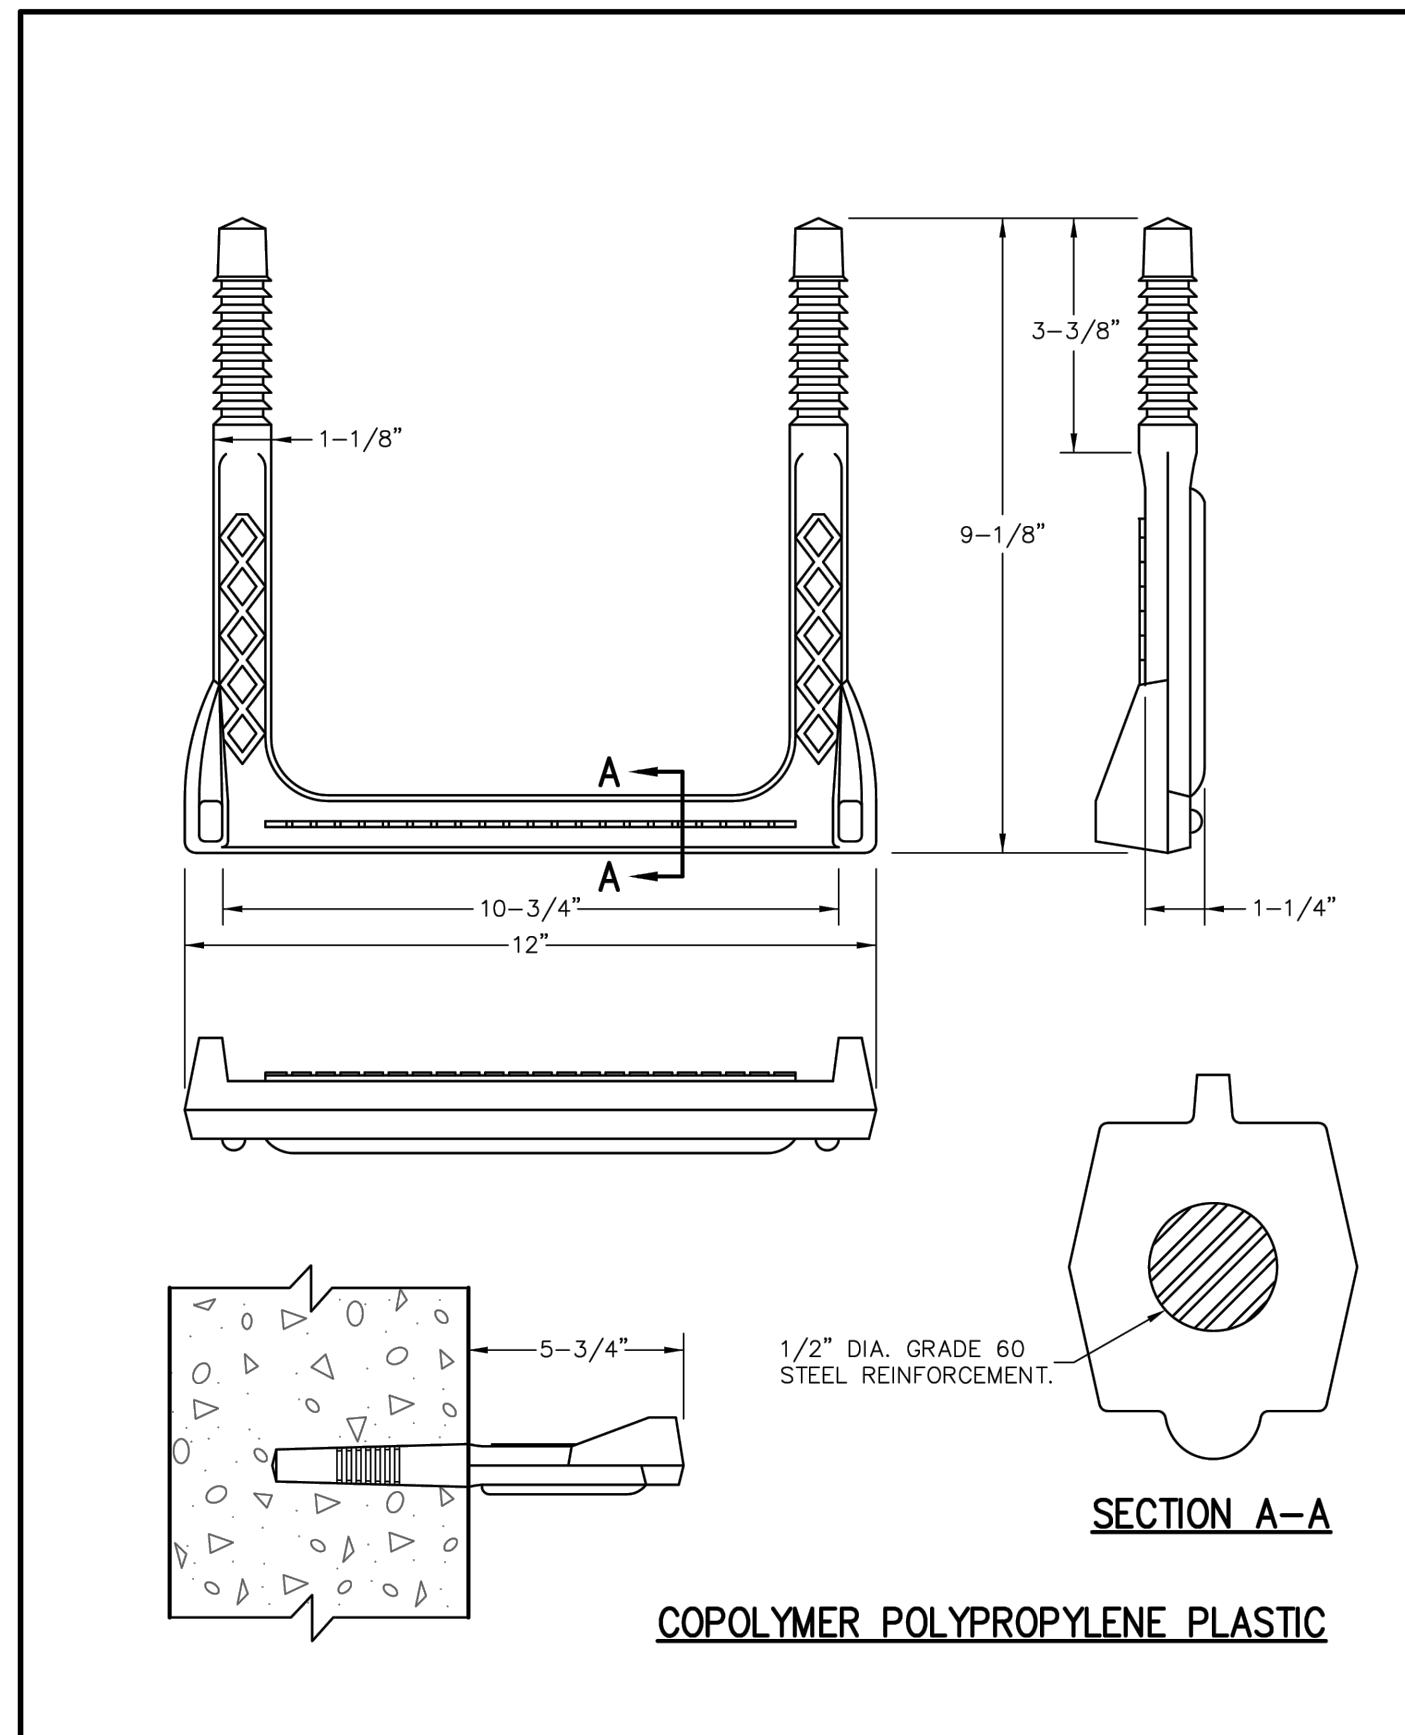


MANHOLE STEP FOR PRECAST AND CAST-IN-PLACE MANHOLE
(N.T.S.)

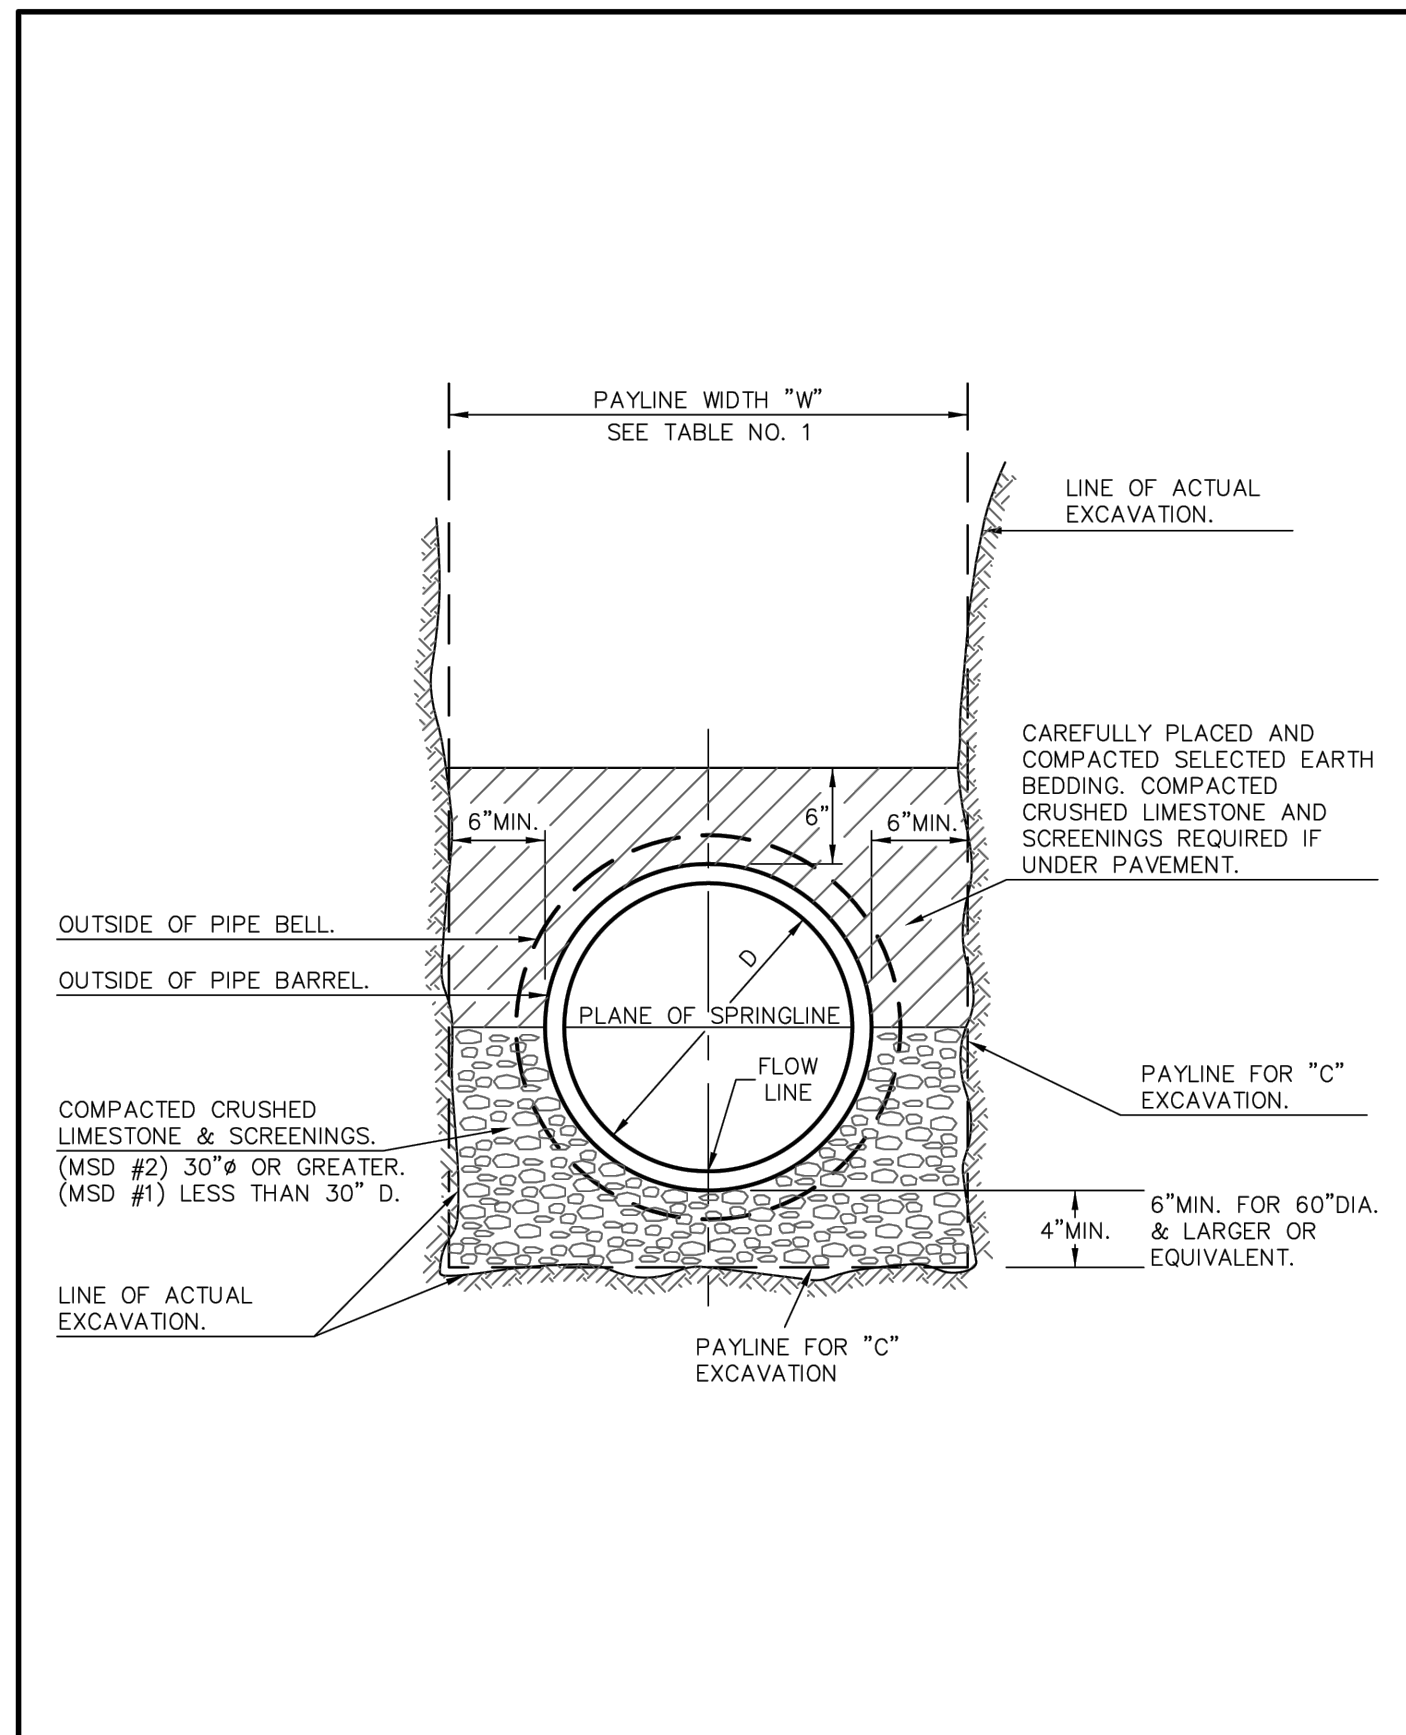


PIPE BEDDING CLASS "C" (MODIFIED FOR REINFORCED CONCRETE PIPE)
(N.T.S.)

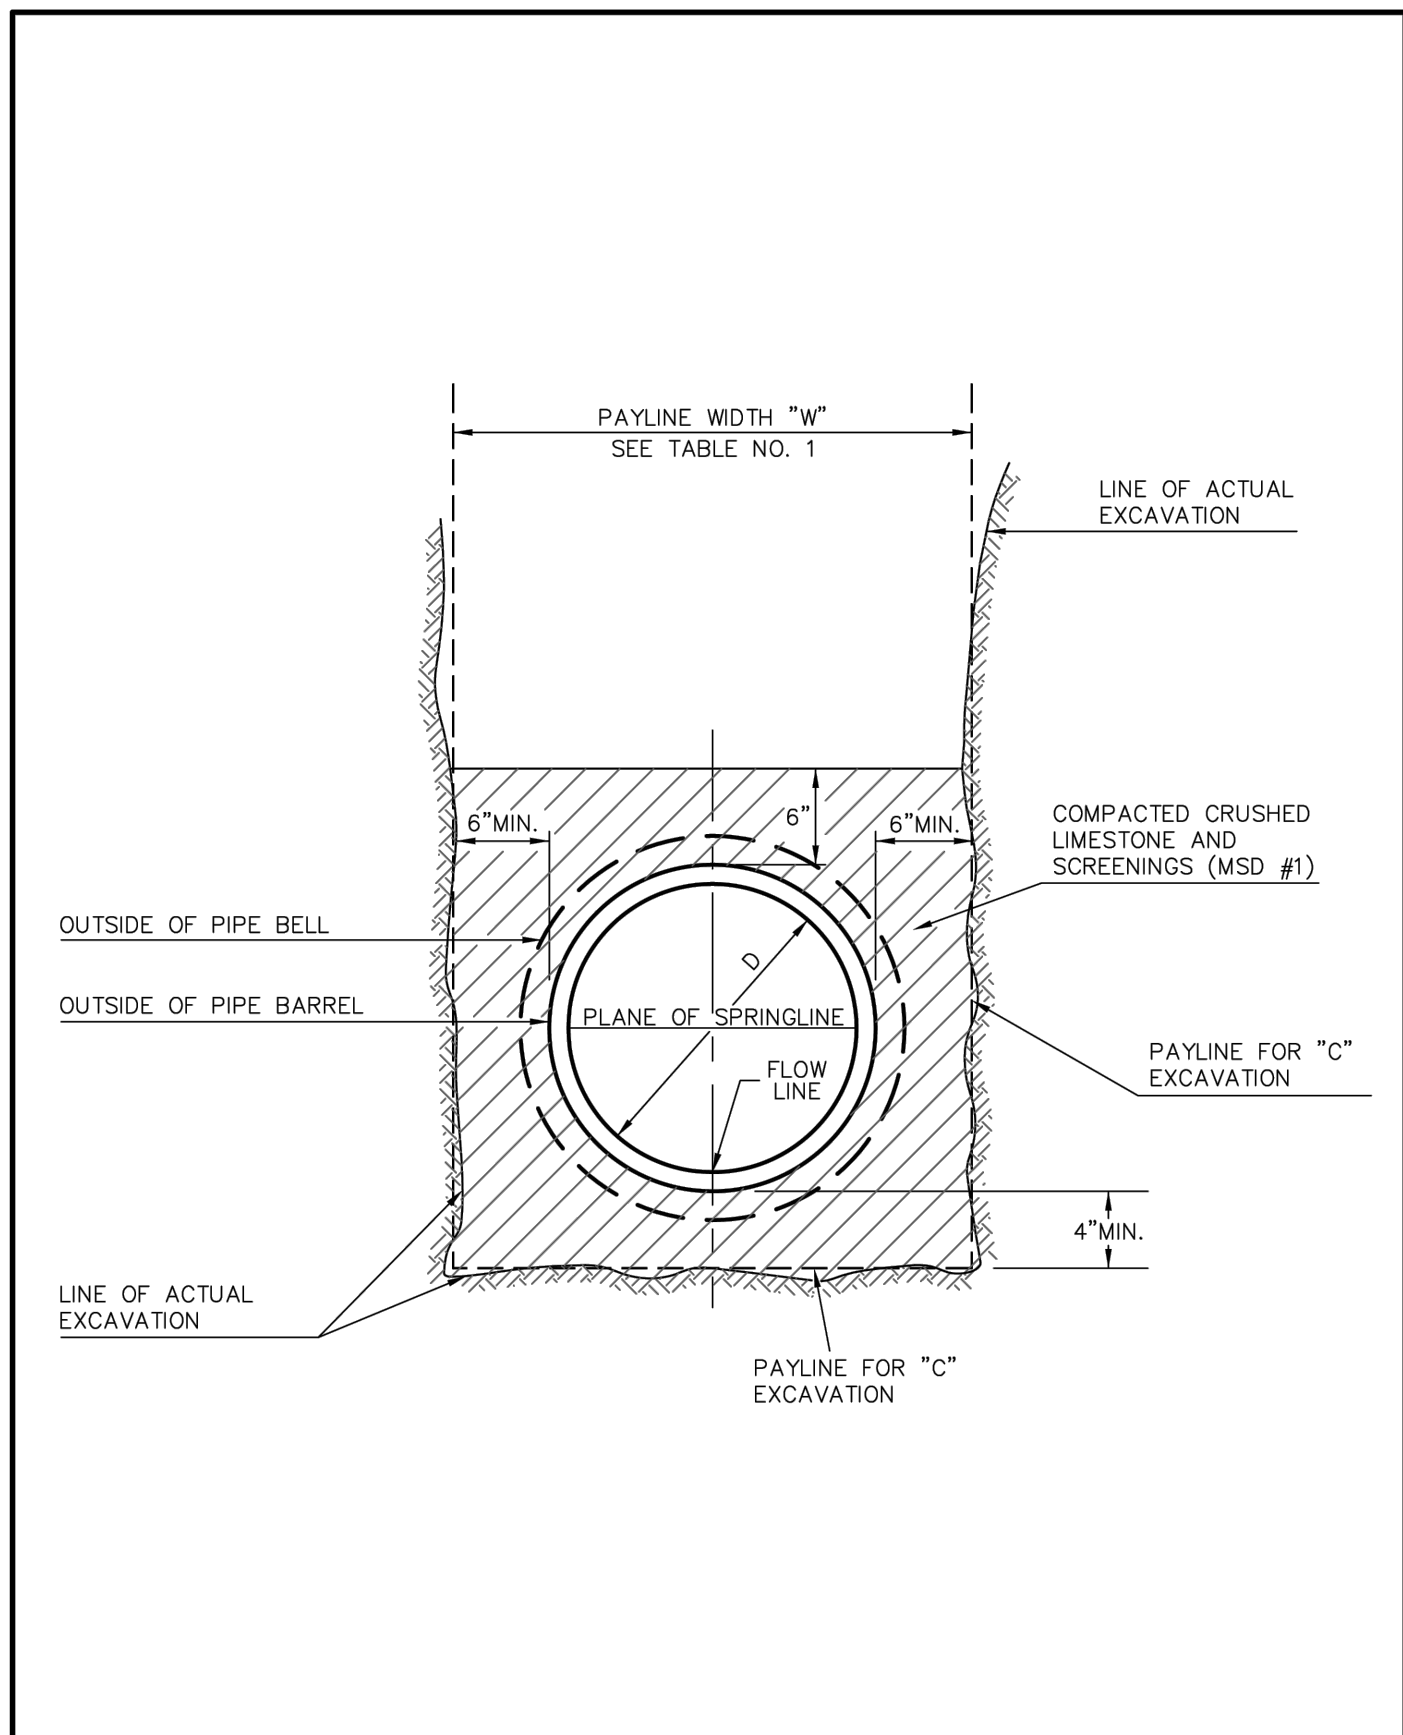

PIPE BEDDING CLASS "C" (FOR ALL 6" TO 18" PIPE EXCEPT REINFORCED CONCRETE PIPE)
(N.T.S.)

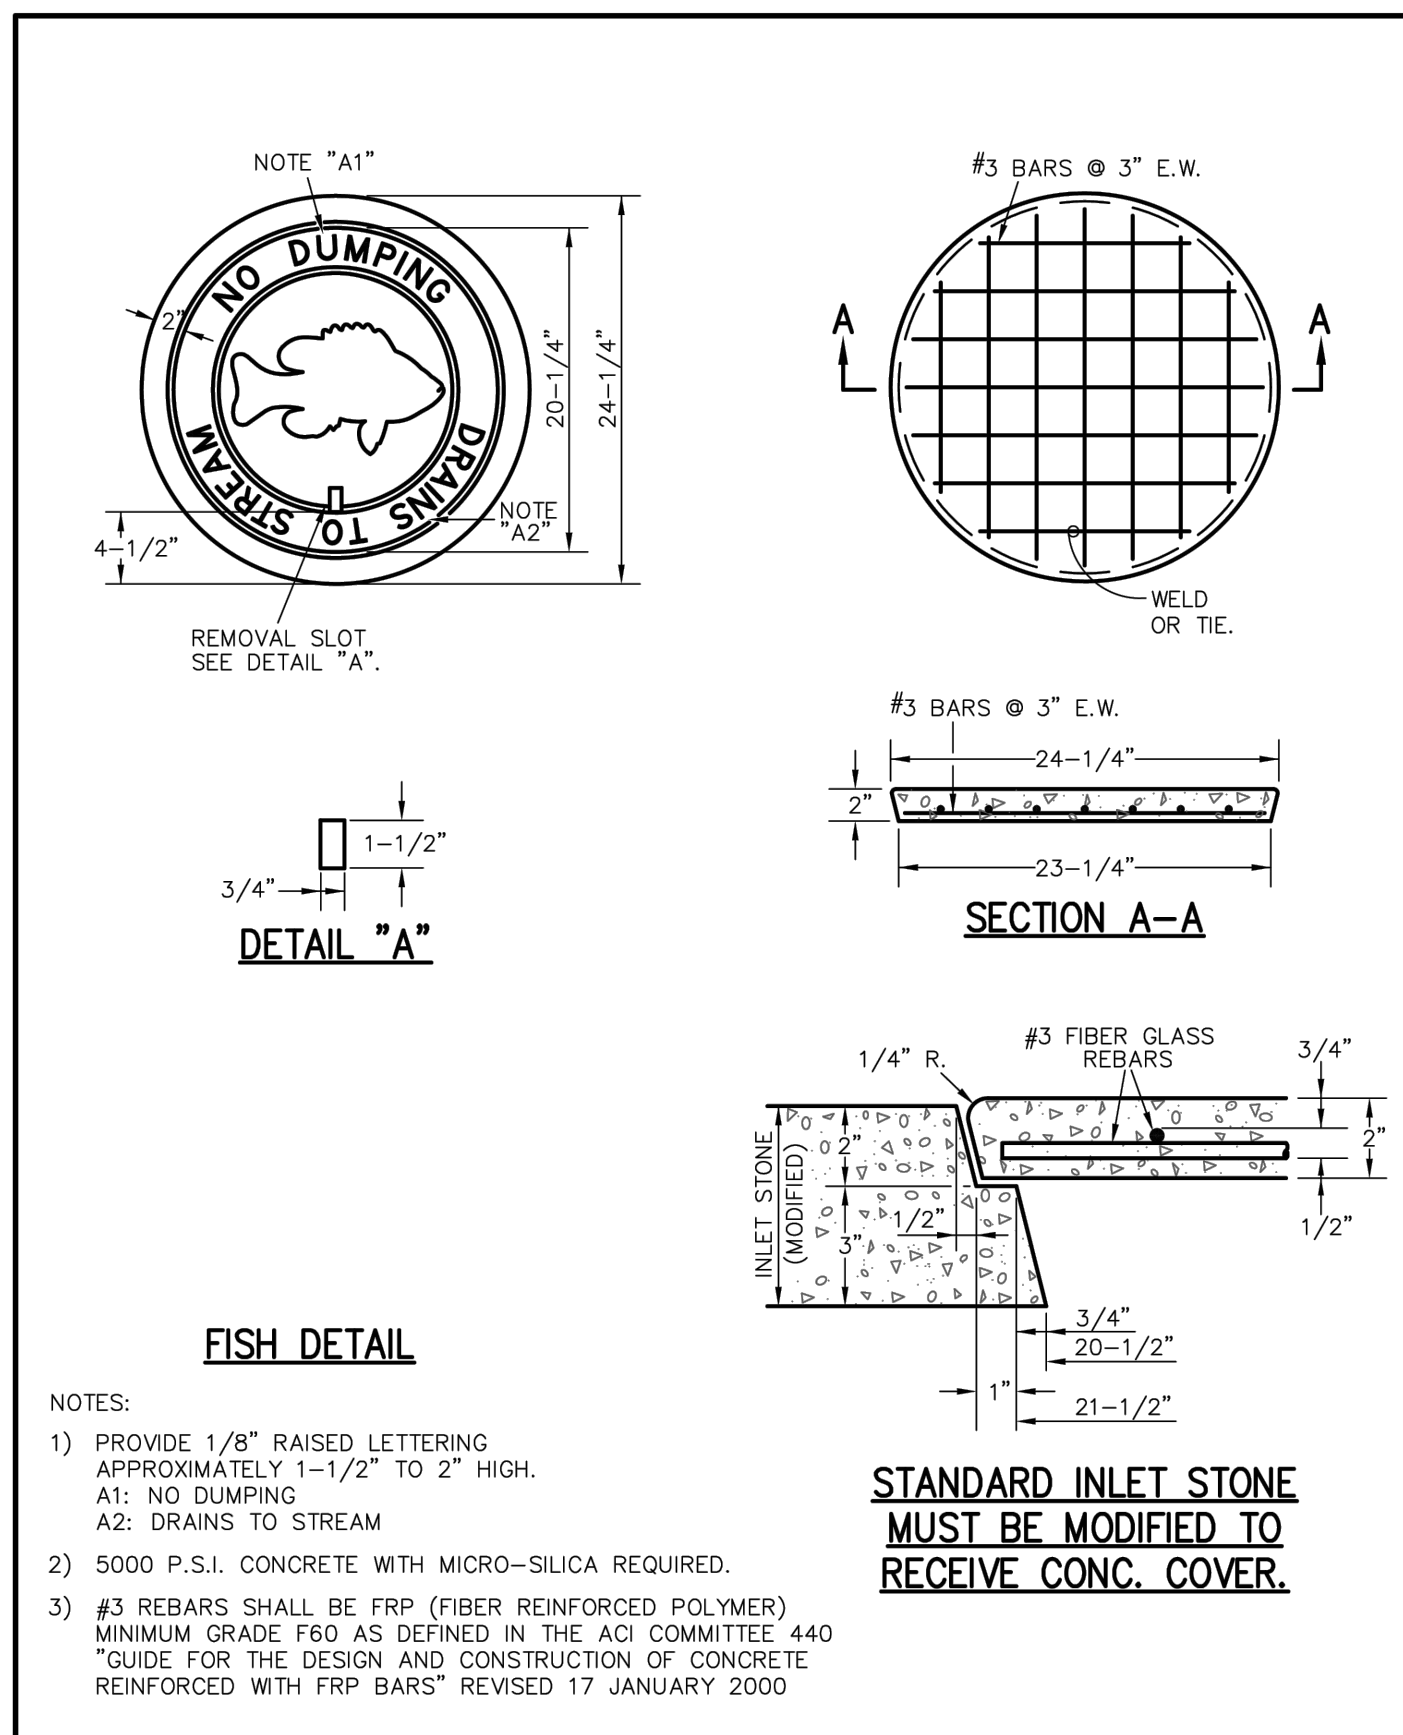

PRECAST CONCRETE INLET COVER AND STONE
(N.T.S.)

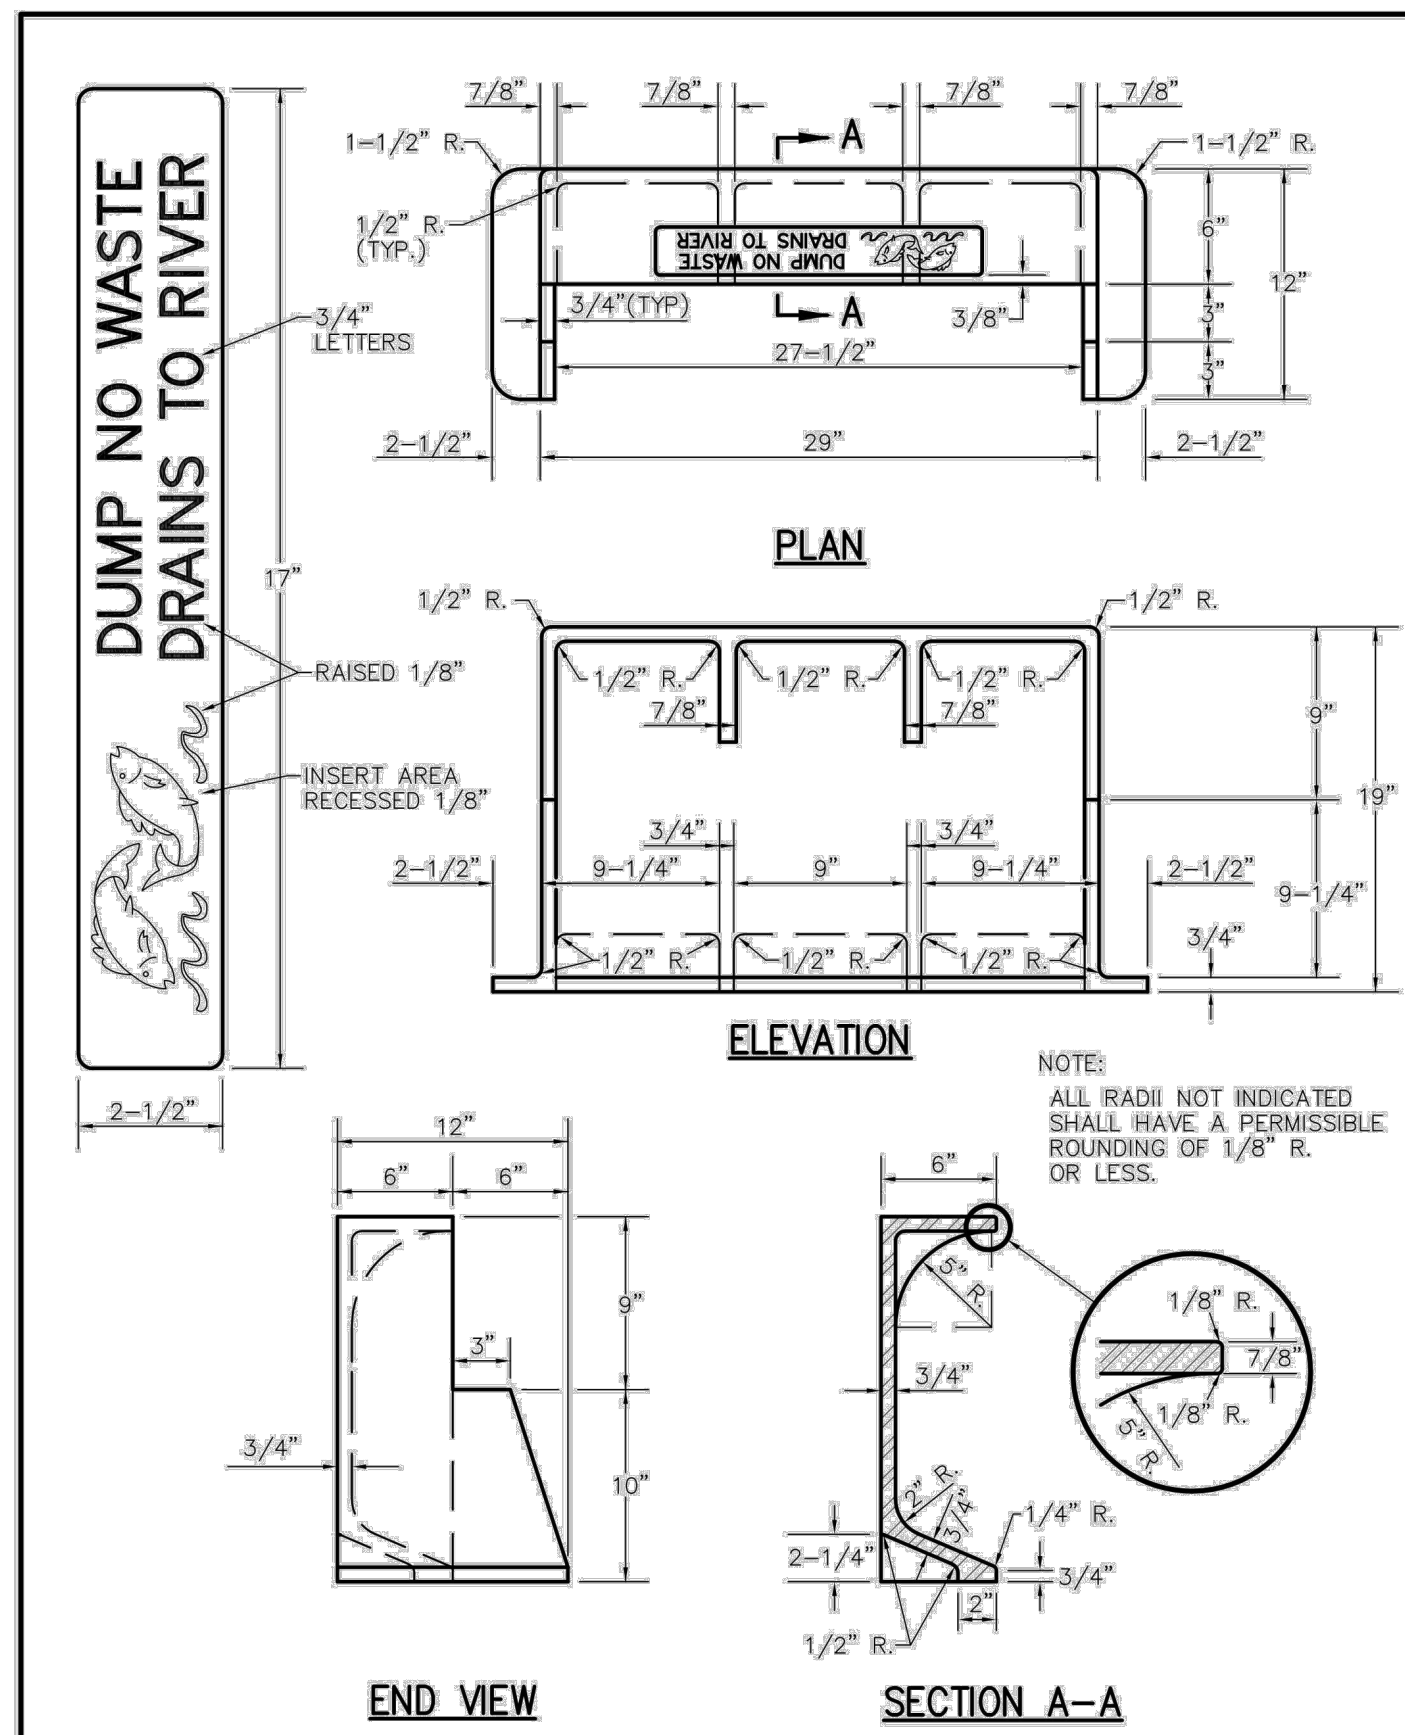

CAST IRON SIDE INTAKE UNIT FOR GRATED INLETS - 249 LBS
(N.T.S.)



ALL DETAILS SHOWN ON THESE PLANS ARE FOR THE CONVENIENCE OF THE CONTRACTOR. THE DETAILS ARE TO BE VERIFIED PER BRYANT'S STANDARD CONSTRUCTION SPECIFICATIONS. ALL METHODS, MEANS AND MATERIALS SHALL CONFORM TO BRYANT'S CURRENT STANDARD CONSTRUCTION SPECIFICATIONS.

\\bryant\cadd\2025\20250514\20250514.dwg (1336) 1336 Street Master Plan Details.dwg, 3/17/2023 9:29:45 AM

ALL DETAILS SHOWN ON THESE PLANS ARE FOR THE CONVENIENCE OF THE CONTRACTOR. THE DETAILS ARE TO BE VERIFIED PER BRYANT'S STANDARD CONSTRUCTION SPECIFICATIONS. ALL METHODS, MEANS AND MATERIALS SHALL CONFORM TO BRYANT'S CURRENT STANDARD CONSTRUCTION SPECIFICATIONS.

1336 Street Master Plan Details.dwg, 3/17/2023 9:29:45 AM


A1

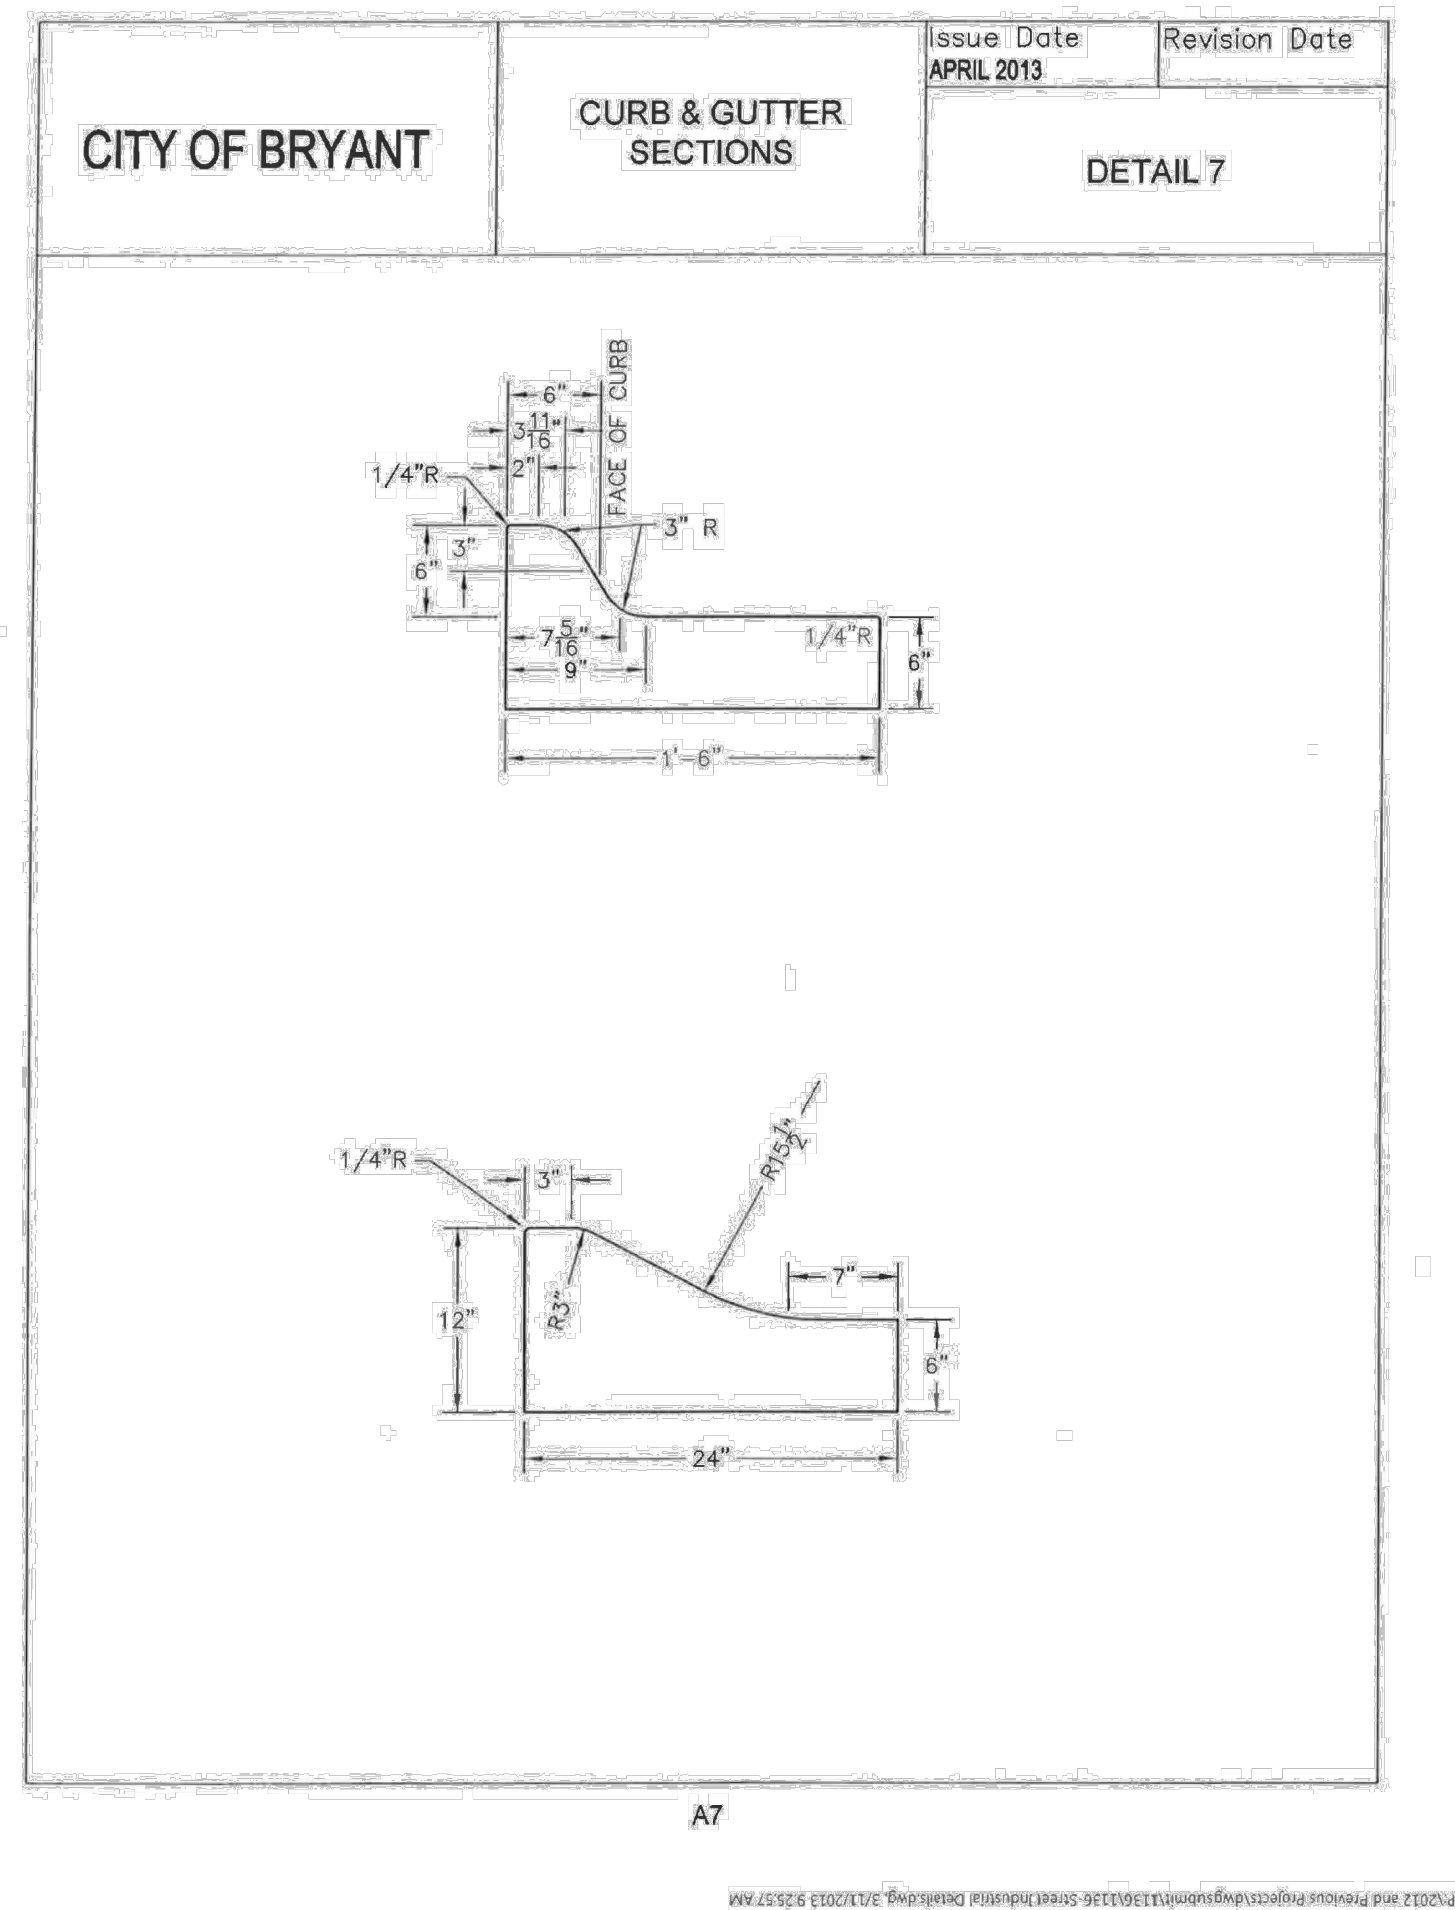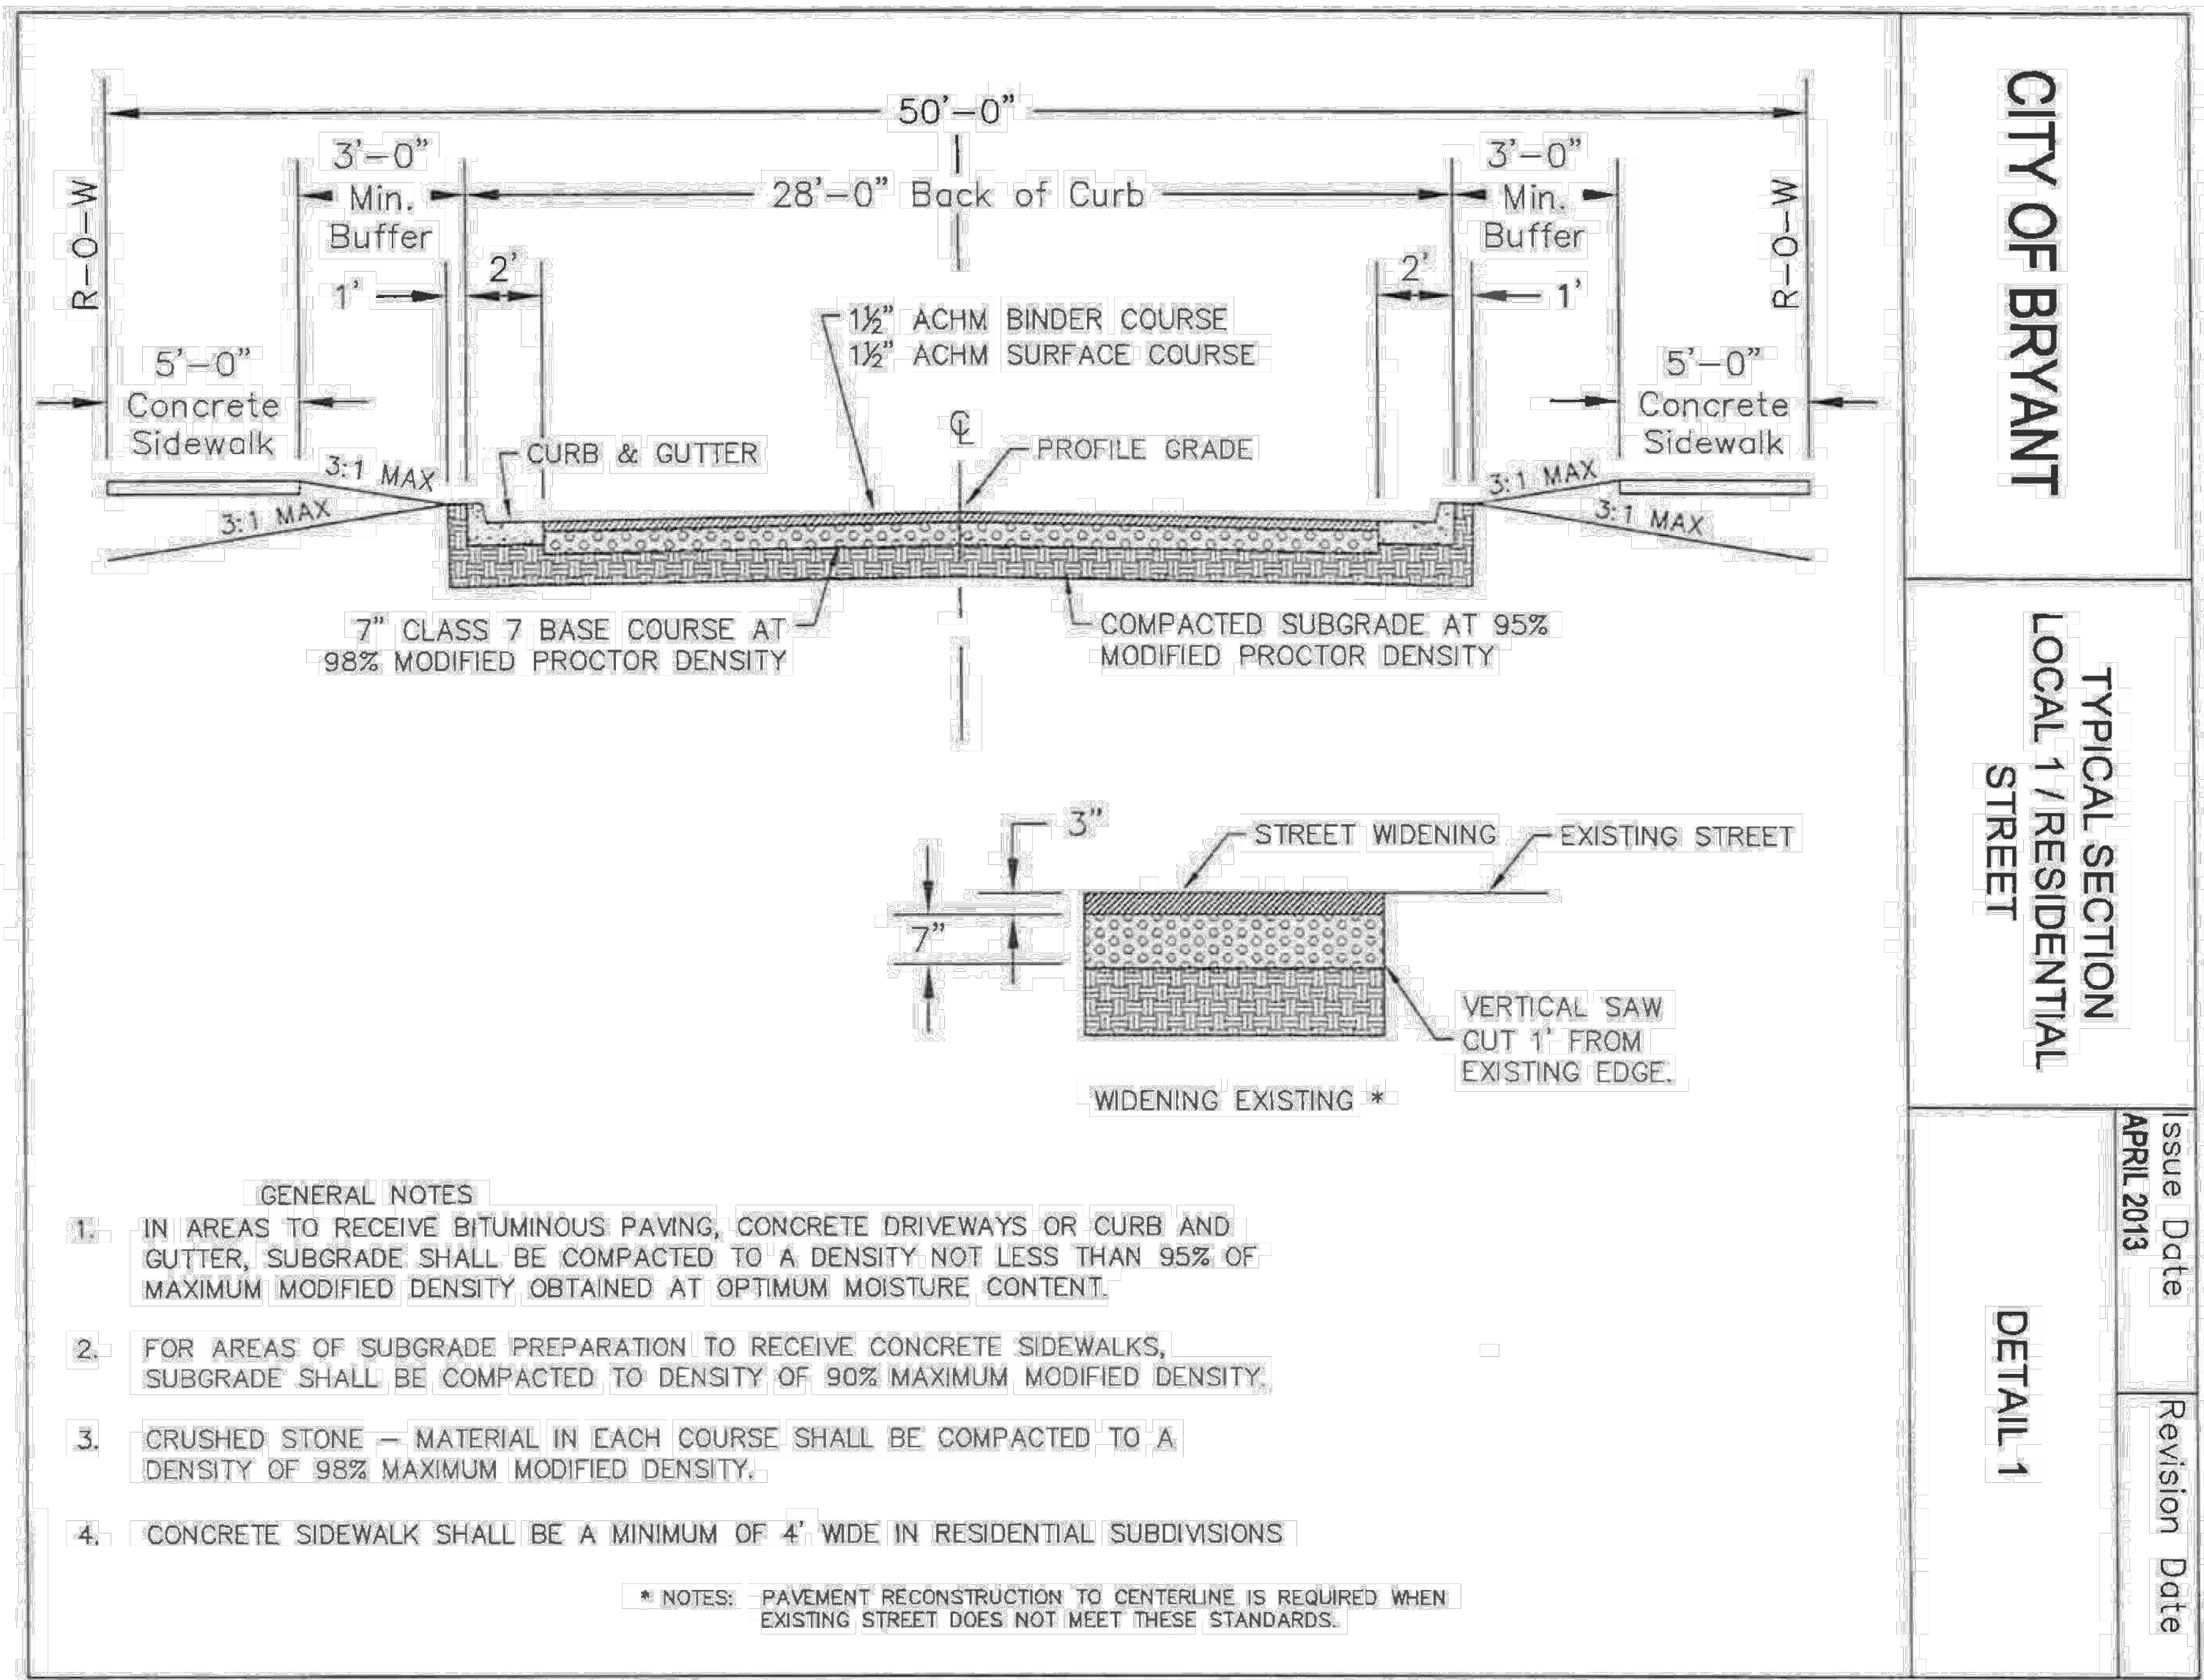

STORMWATER DIFFERENTIAL RUNOFF			
PRE-DEVELOPED			
	ACRES	C ¹	TOTAL Q(100)
GRASS	1.26	5.10	6.40
PVMT/ROOF	0.15	9.50	1.40
	TOTAL Q(100) =		7.81
POST-DEVELOPED			
	ACRES	C ¹	TOTAL Q(100)
GRASS	0.61	5.10	3.09
PVMT/ROOF	0.80	9.50	7.58
	TOTAL Q(100) =		10.67
DIFFERENTIAL = POST - PRE = + 2.86			

TABLE 1		
Allowable Peak Discharge		
Pre-Developed Conditions		
Design Storm (Year)	Pre-Development Runoff (c.f.s.)*	Volume (ac-ft)
2	2.53	0.210
10	4.61	0.377
25	5.77	0.472
50	7.22	0.593
100	7.75	0.637

* = Includes offsite drainage onto subject property

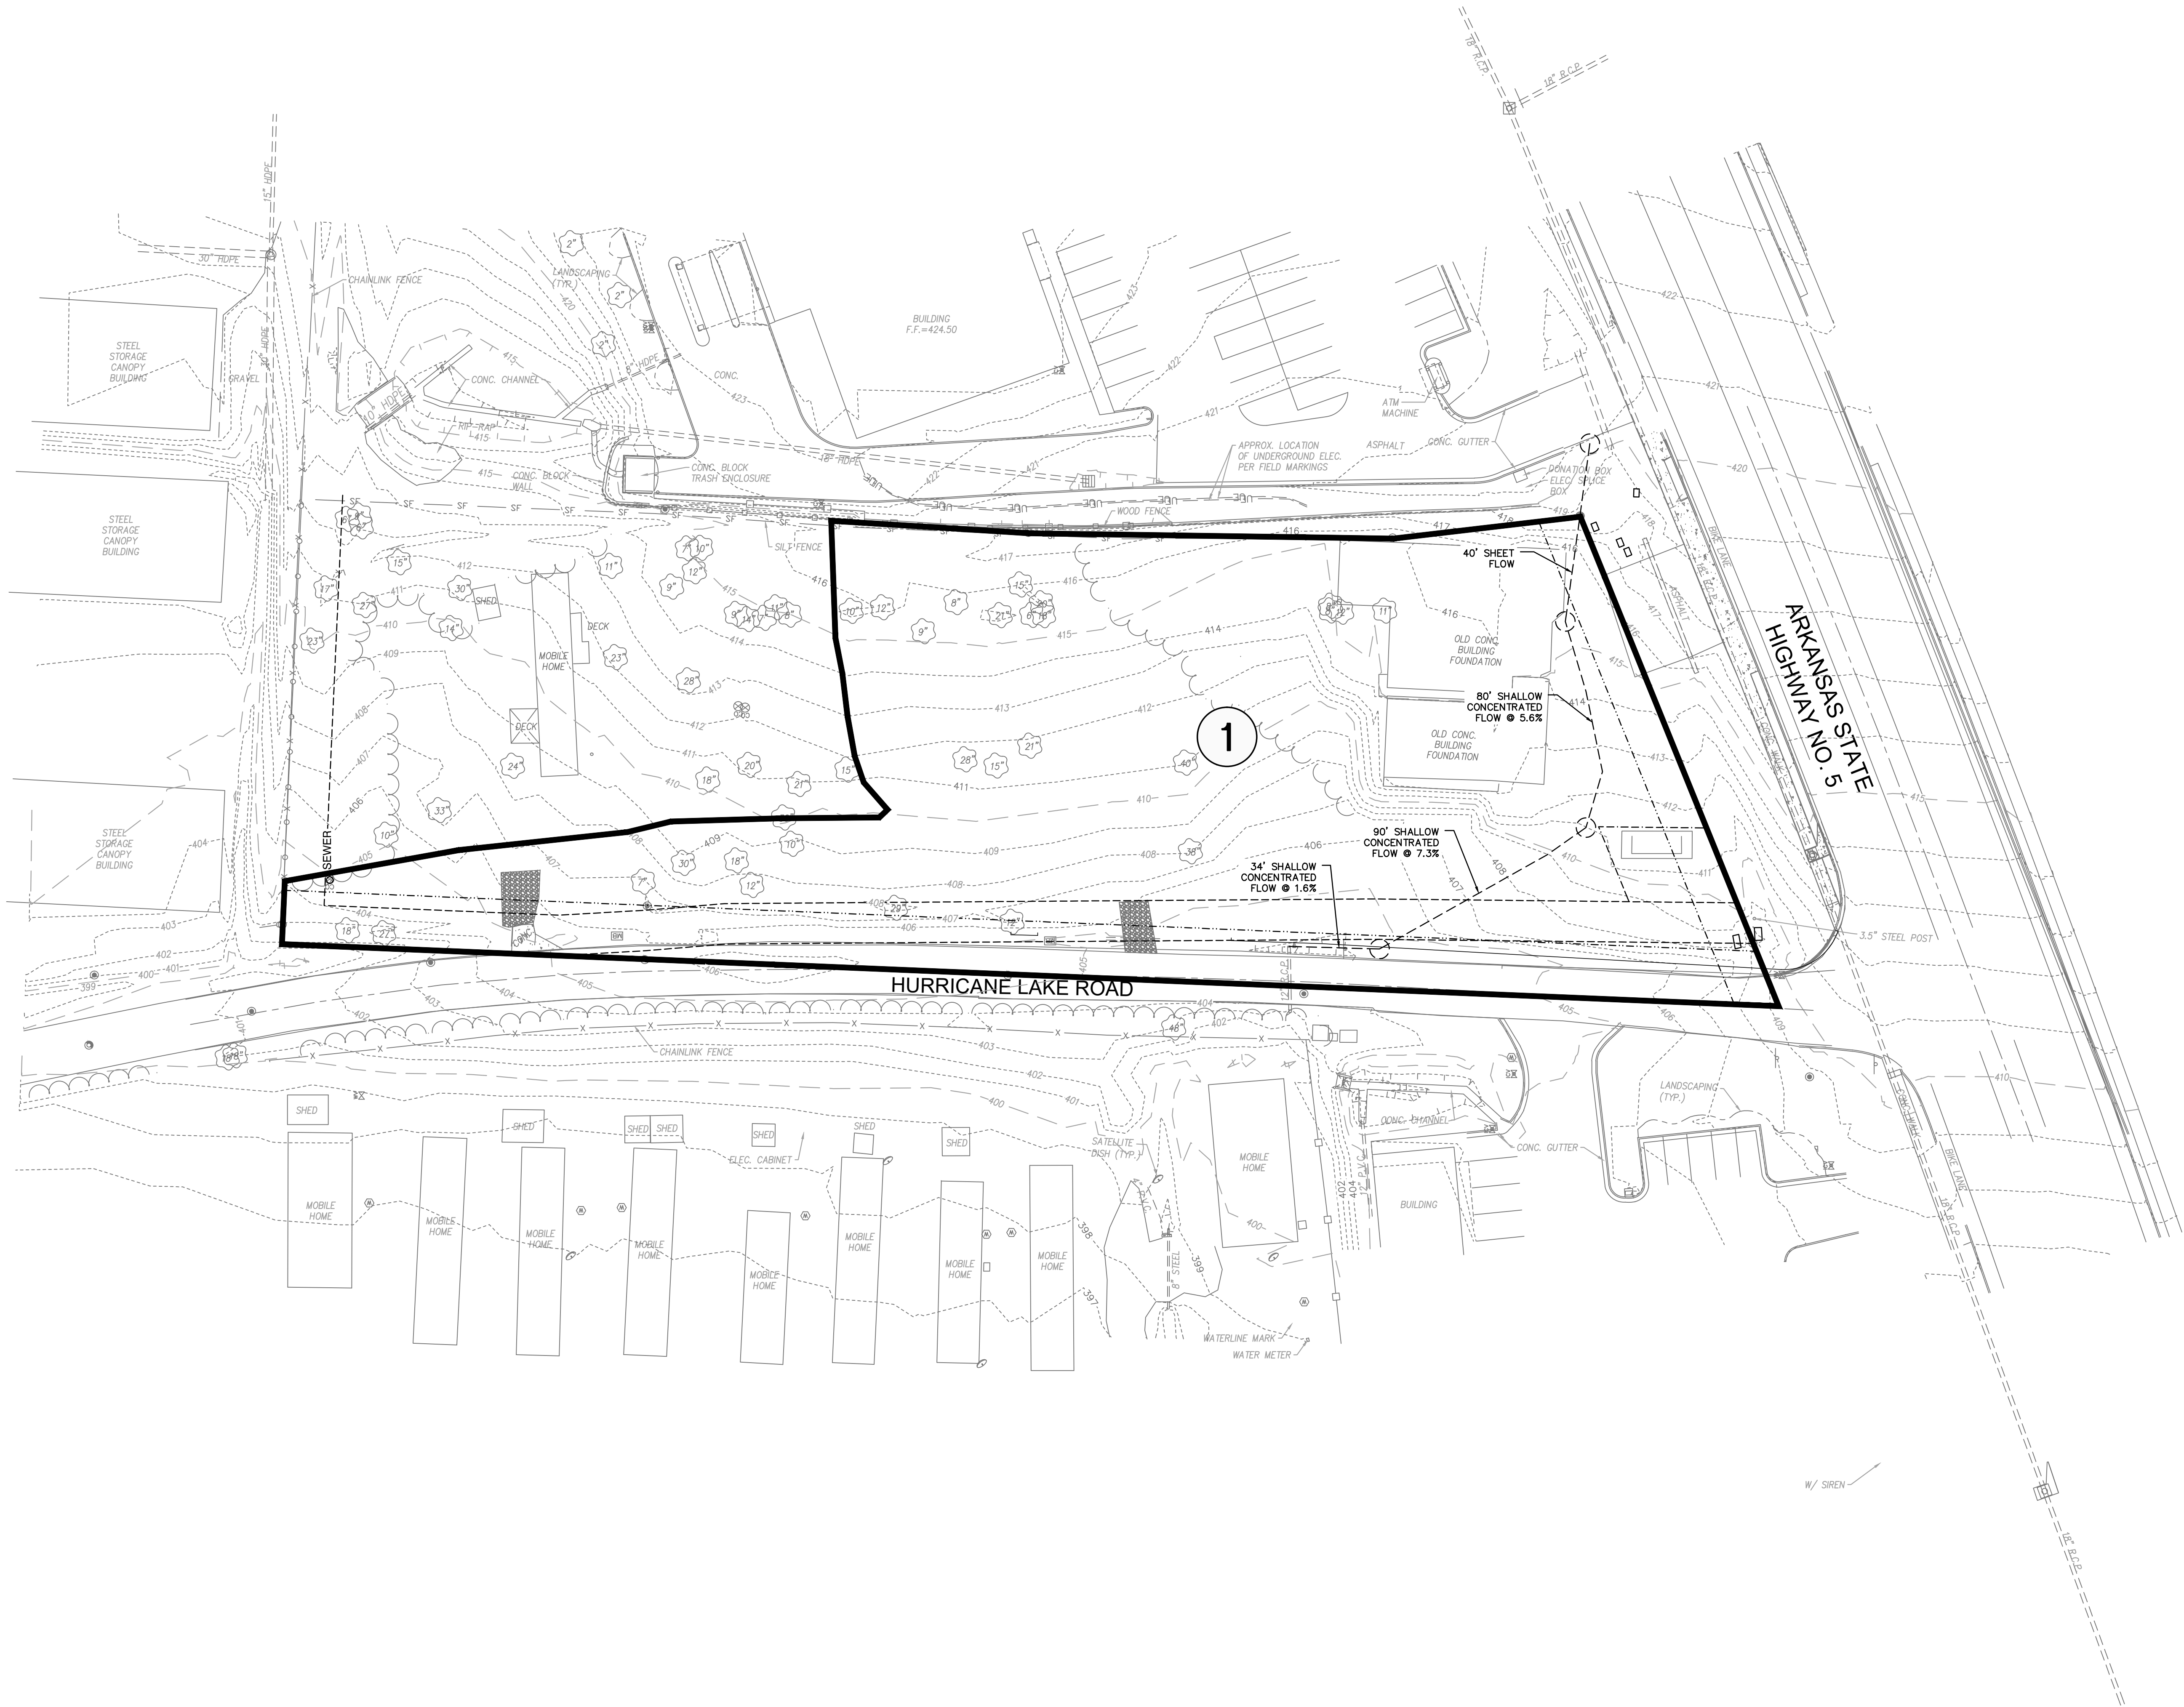


SITE IMPROVEMENT PLANS FOR:
GOOD DAY FARM - BRYANT
3205 HIGHWAY 5 N.
BRYANT, ARKANSAS 72019

07/16/25
GEORGE M. STOCK E-25116
CIVIL ENGINEER
CERTIFICATE OF AUTHORITY
NUMBER: 000996

REVISIONS:
1 07/16/25 CITY COMMENTS

DRAWN BY: L.C.W.	CHECKED BY: G.M.S.
DATE: 05-14-2025	JOB NO: 2025-7775
MSD. P. #	BASE MAP #
S.L.C. HAT #	HAT S.U.P. #
M.D.N.R. #	
SHEET TITLE: EXISTING DRAINAGE AREA MAP	
SHEET NO.: C10.0	

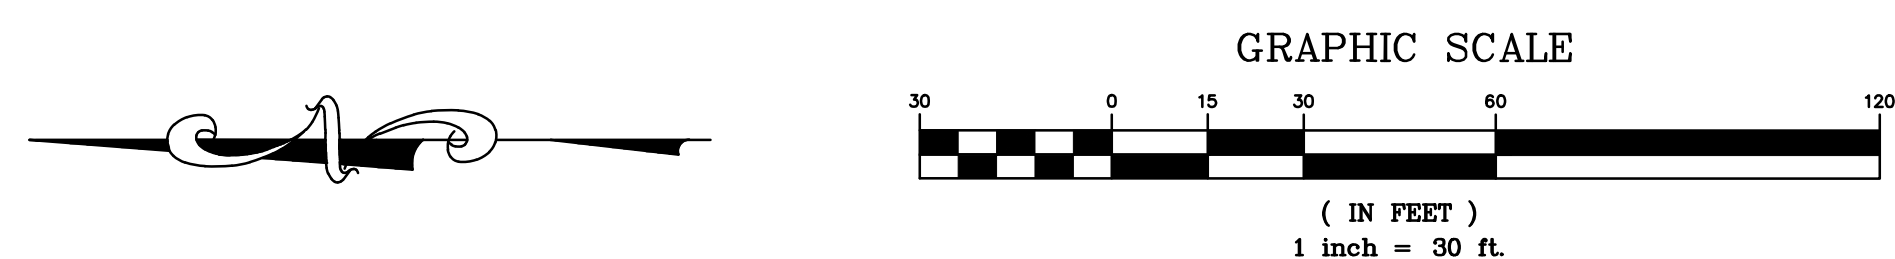


GOOD DAY FARM - BRYANT
STORMWATER RUNOFF CALCULATIONS

POST-DEVELOPMENT RUNOFF									
AREA (SQ FT)		TOTAL AREA		PERVIOUS		C*1		Q	
SUBAREA	PERVIOUS	IMPERVIOUS	SQ FT	AC	ACREAGE	(PERV)	(IMPRV)	(IMPRV)	(TOTAL)
1	15,088	12,945	28,033	0.64	0.35	5.10	1.77	0.30	9.50
2	7,501	0	7,501	0.17	0.17	5.10	0.88	0.00	9.50
3	0	10,160	10,160	0.23	0.00	5.10	0.00	0.23	9.50
4	0	1,960	1,960	0.04	0.00	5.10	0.00	0.04	9.50
5	0	3,415	3,415	0.08	0.00	5.10	0.00	0.08	9.50
6	1,500	6,268	7,768	0.18	0.03	5.10	0.18	0.14	9.50
7	2,292	0	2,292	0.05	0.05	5.10	0.27	0.00	9.50
O-2	854	0	854	0.02	0.02	5.10	0.10	0.00	9.50
O-3	1,689	0	1,689	0.04	0.04	5.10	0.20	0.00	9.50
O-6	3,424	400	3,824	0.09	0.08	5.10	0.40	0.01	9.50
O-7	0	779	779	0.02	0.00	5.10	0.00	0.02	9.50


TABLE 2		
Peak Discharge - Post-Developed Conditions		
Design Storm (Year)	Allowable Discharge (cfs)	Post-Developed Discharge (cfs)
2	2.53	1.81
10	4.61	3.73
25	5.77	5.83
50	7.22	6.44
100	7.75	6.92

Stormwater Detention Summary			
Design Storm (Year)	Basin Discharge (cfs)	Basin WSEL (feet)	Basin Freeboard (feet)
2	1.81	406.46	3.54
10	3.73	407.31	2.69
25	5.83	407.44	2.56
50	6.44	407.72	2.28
100	6.92	407.82	2.18

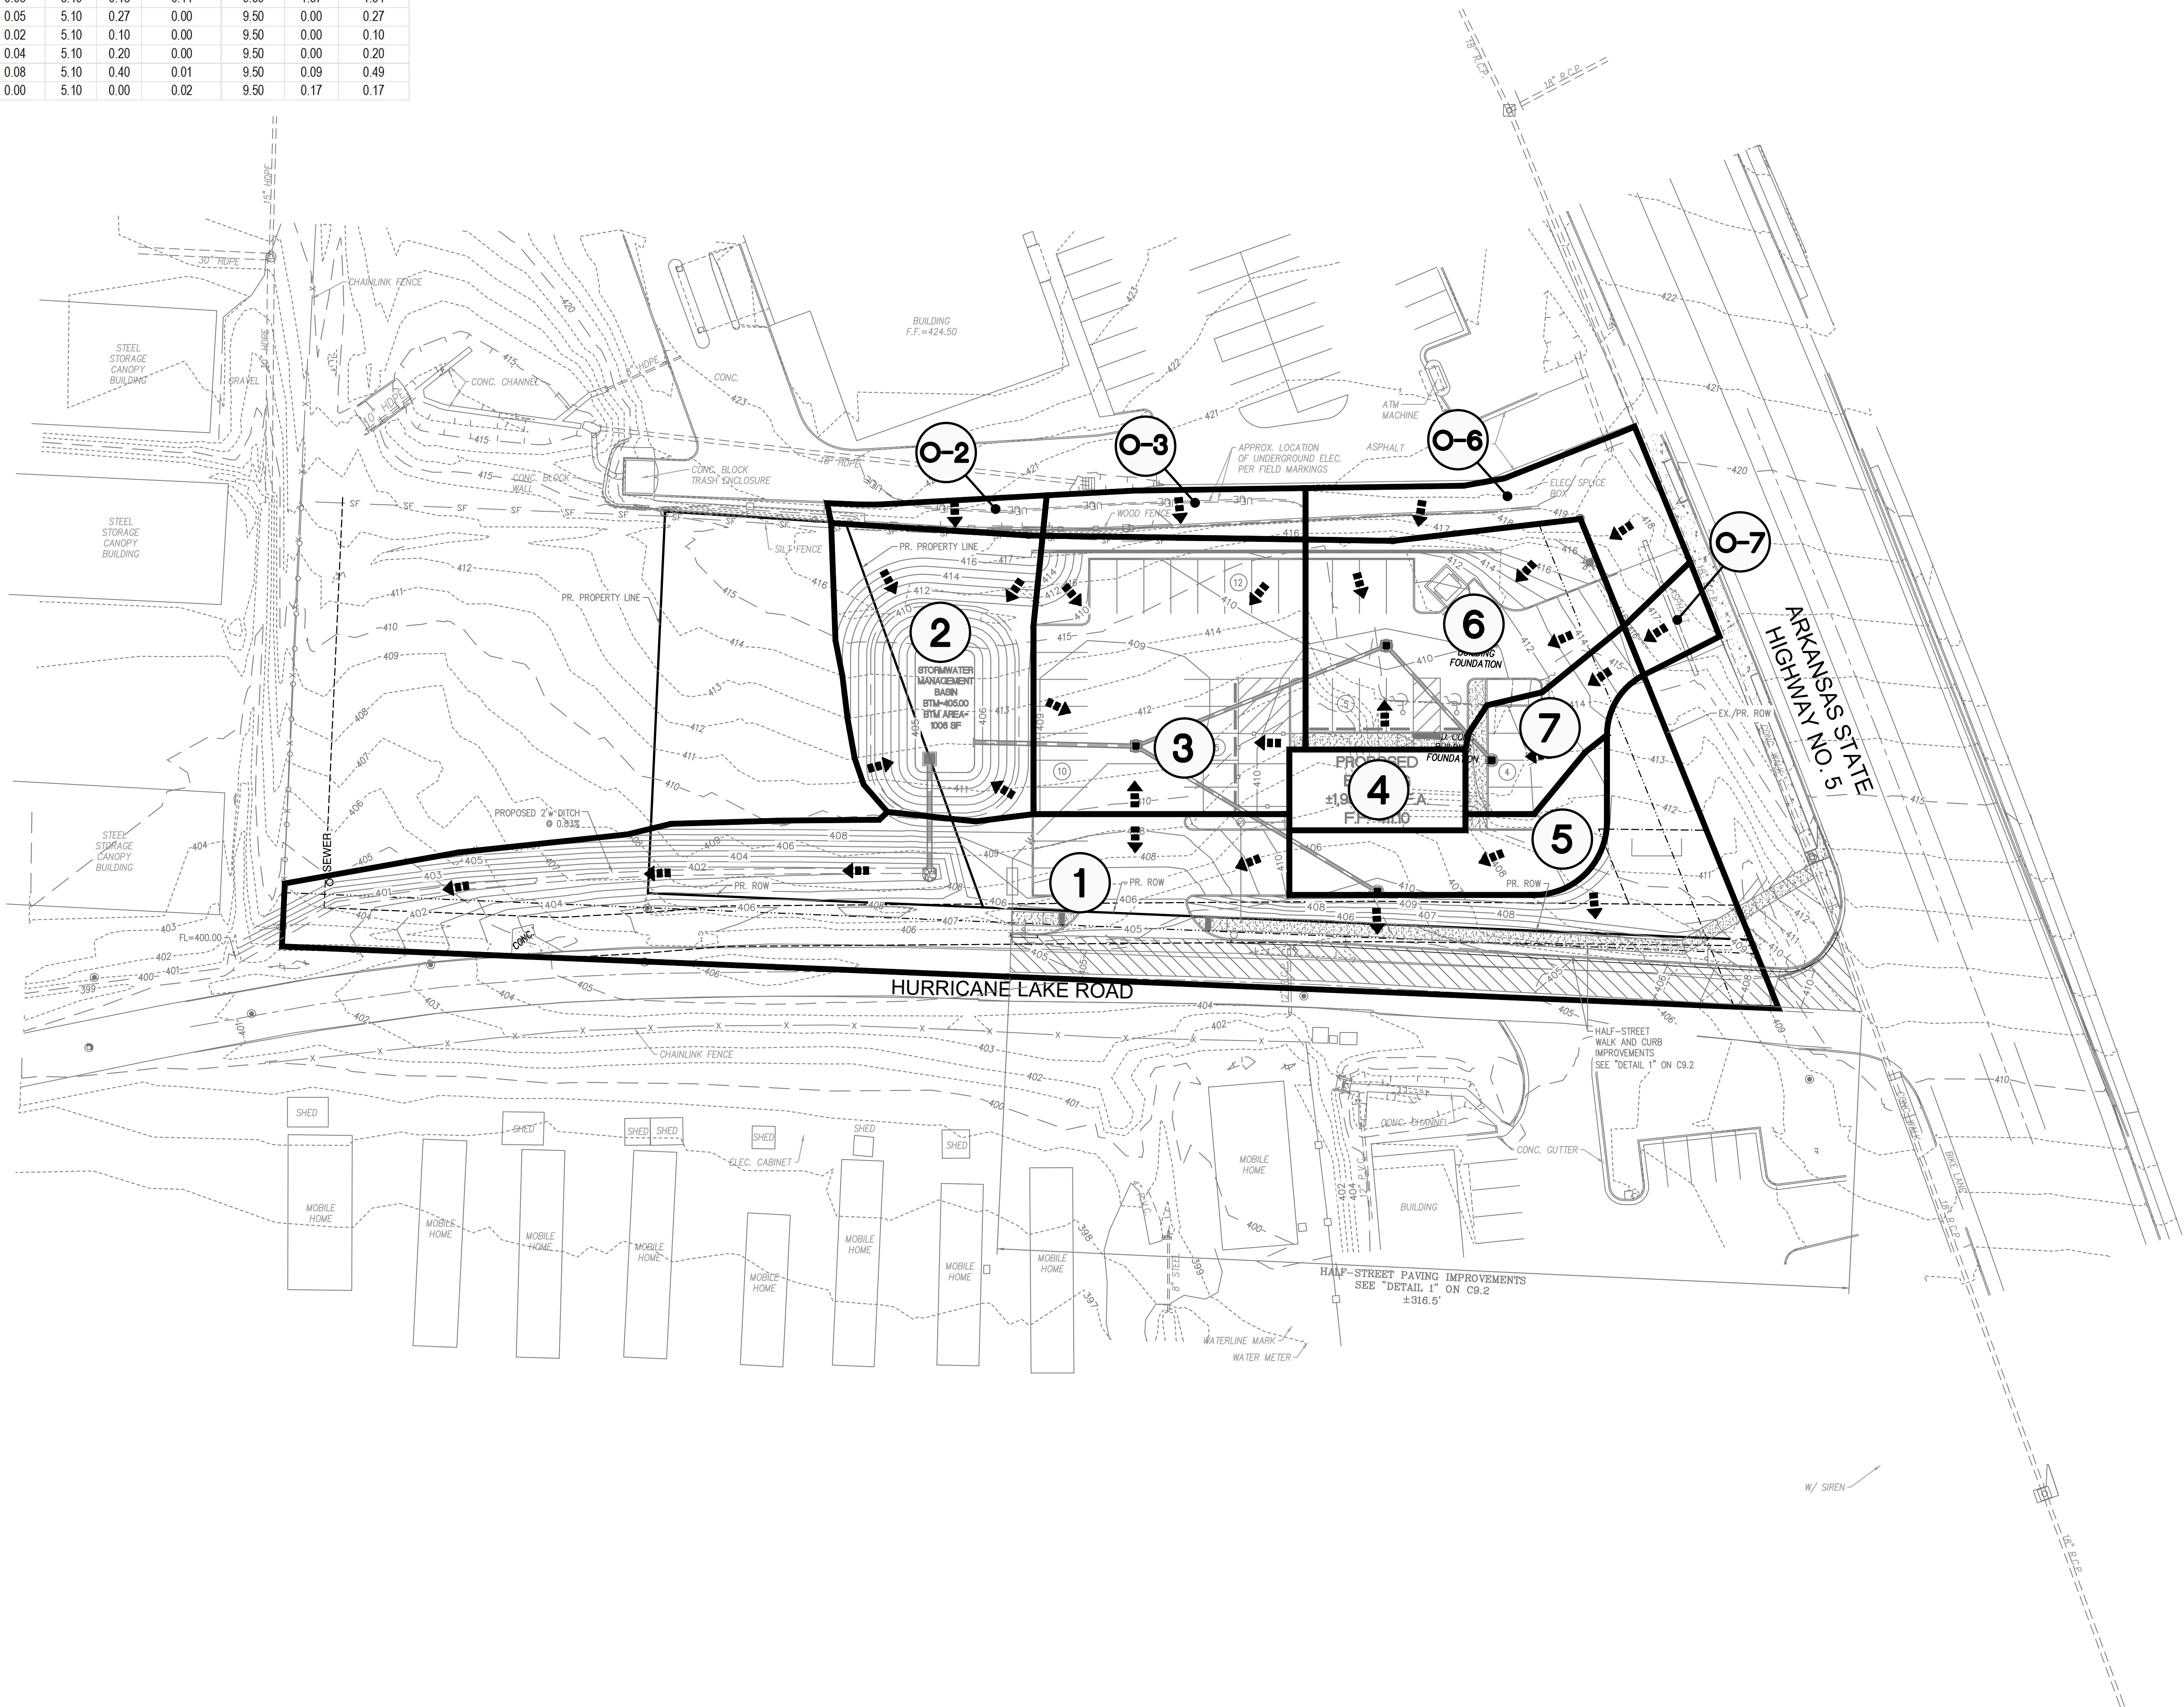


SITE IMPROVEMENT PLANS FOR:
GOOD DAY FARM - BRYANT

3205 HIGHWAY 5 N,
BRYANT, ARKANSAS 72019

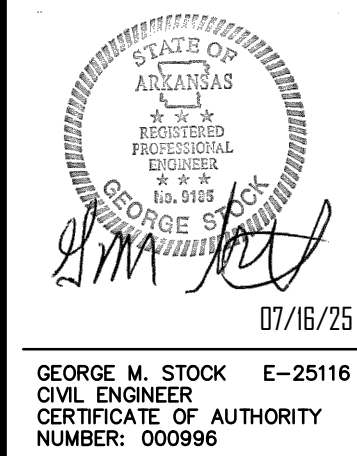


REVISIONS:
1 07/16/25 CITY COMMENTS


DRAWN BY: L.C.W.	CHECKED BY: G.M.S.
DATE: 05-14-2025	JOB NO: 2025-7775
W.S.D. P. #	BASE MAP #
S.L.C. HAT #	HAT S.U.P. #
M.D.N.R. #	
SHEET TITLE: PROPOSED DRAINAGE AREA MAP	
SHEET NO.: C10.1	

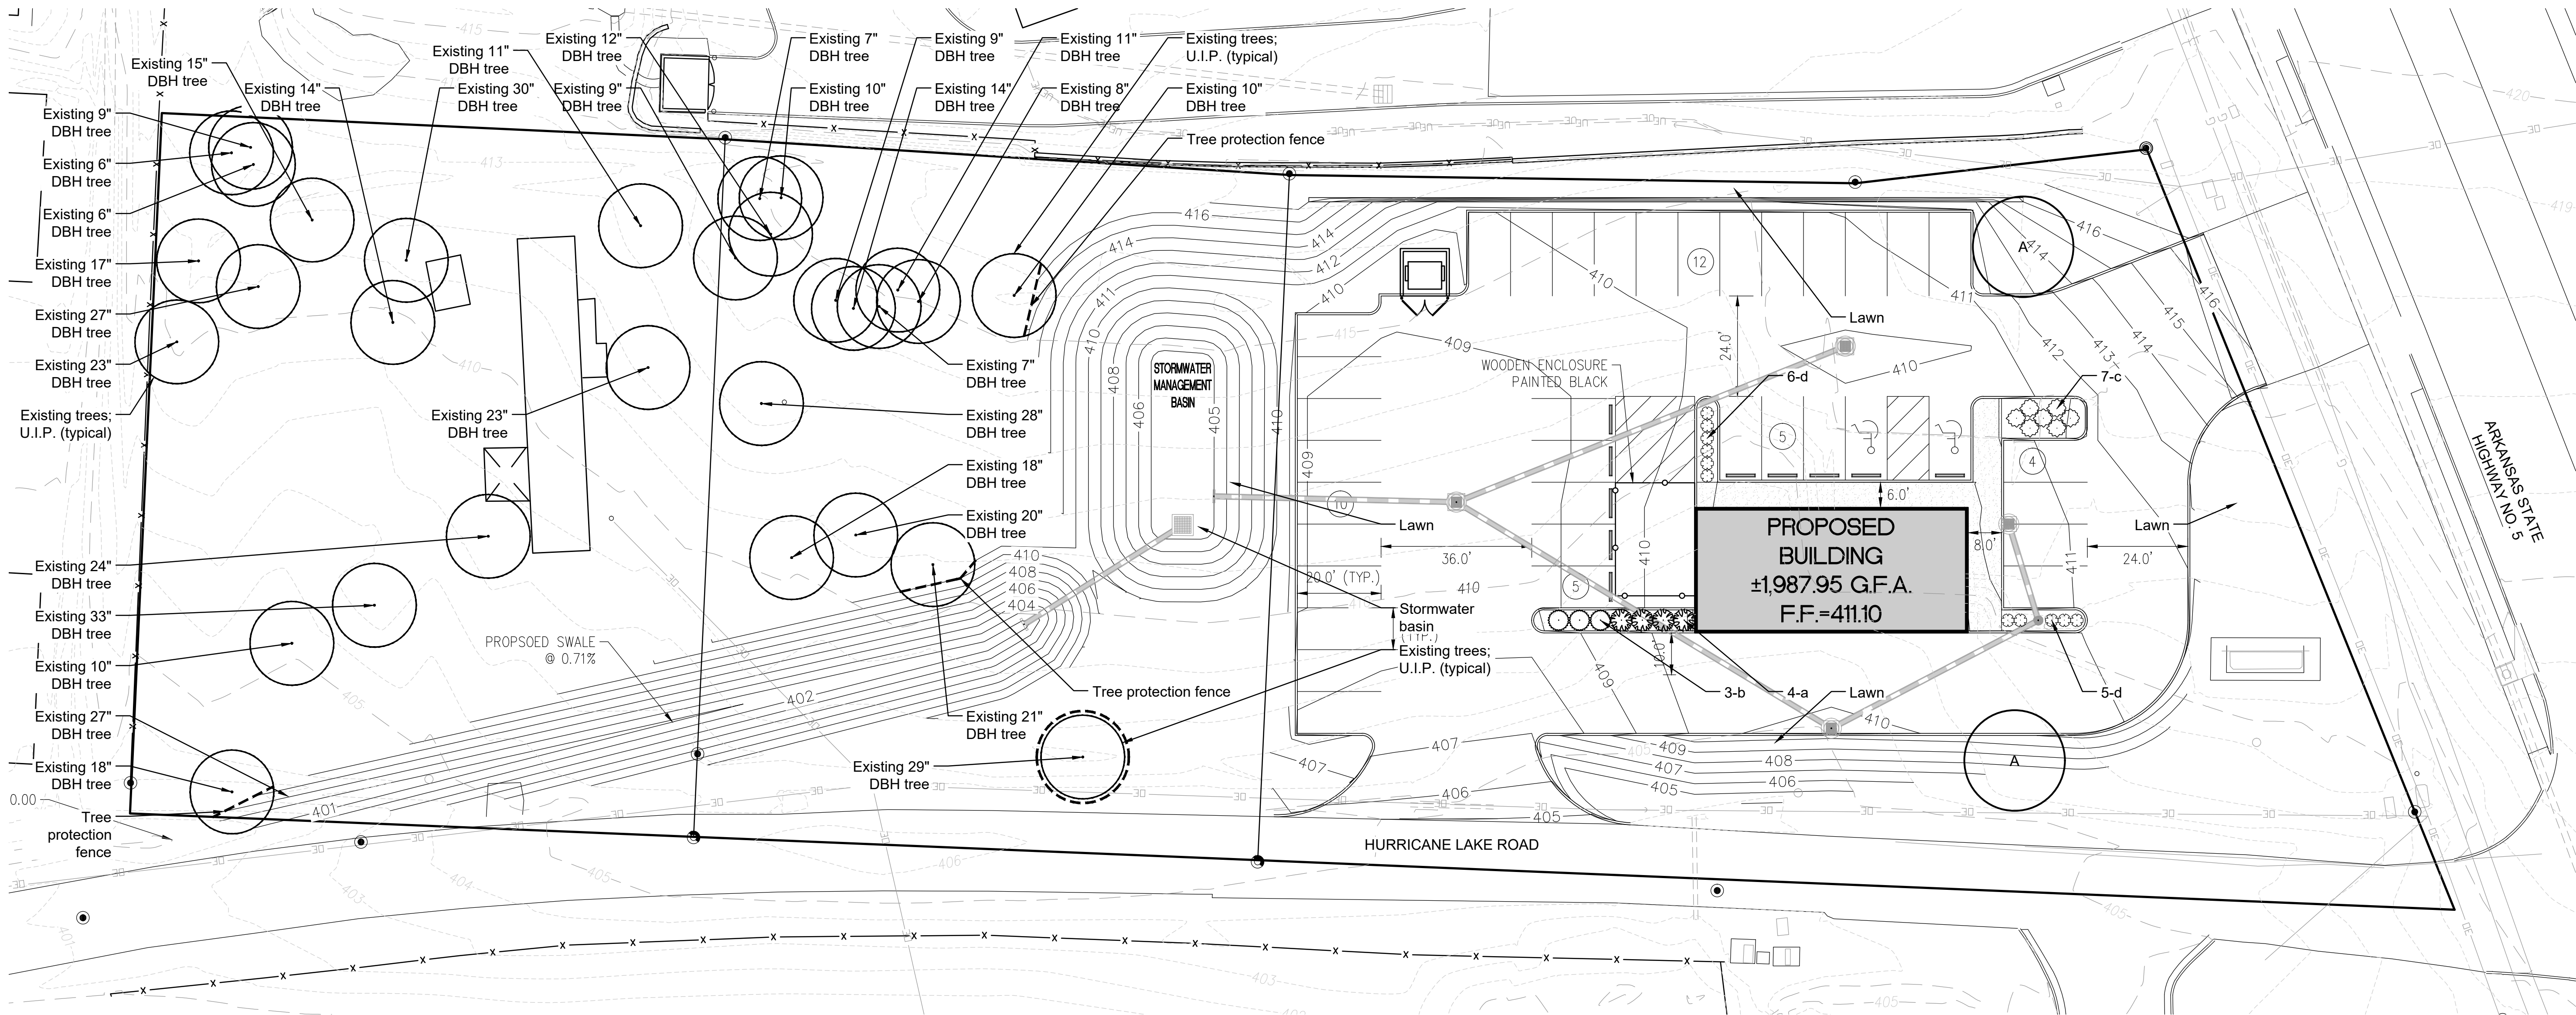


Landscape Plan
SCALE 1"=20'

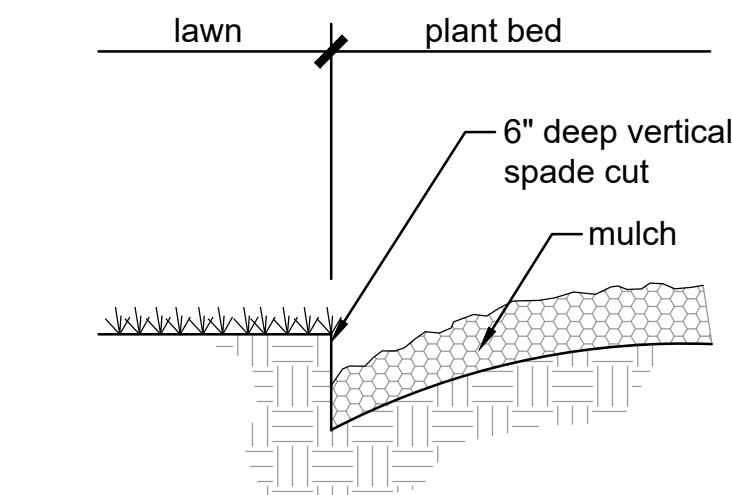


Spade Cut Bed Edge

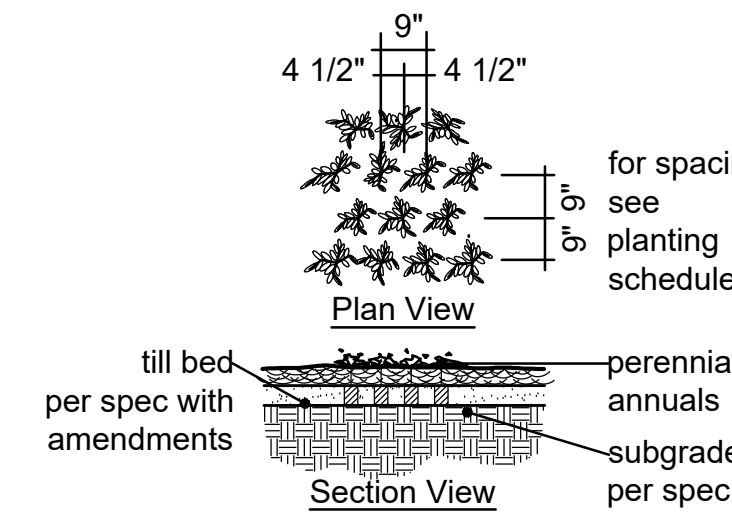


Typical Perennial Planting

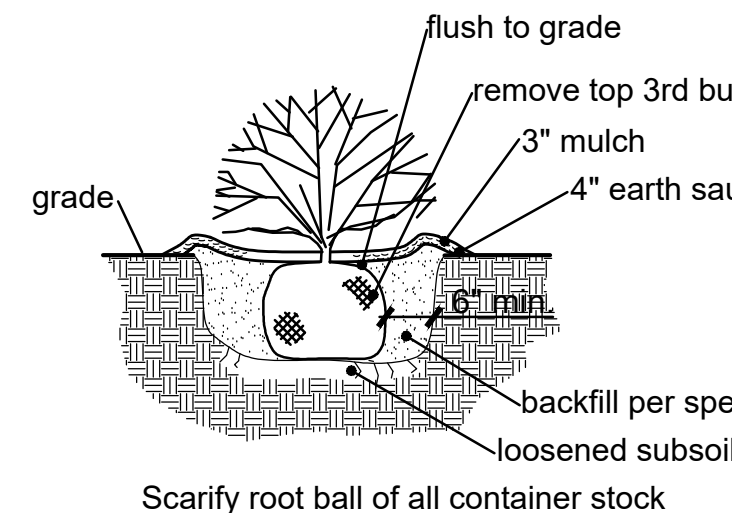


Typical Shrub Planting

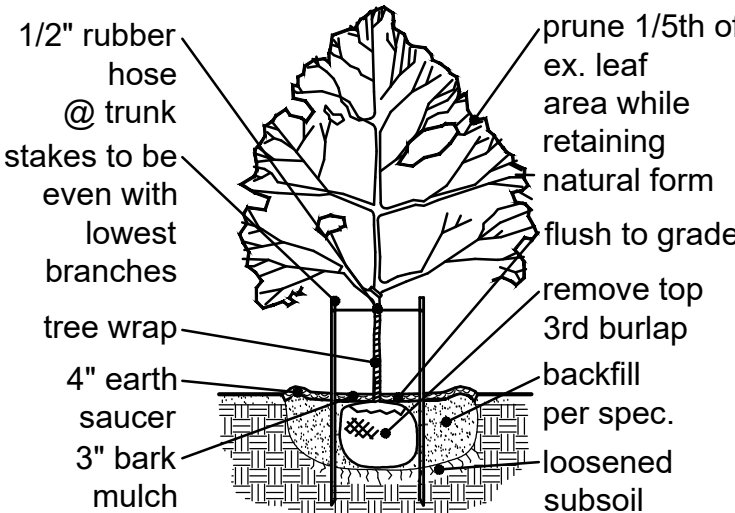

Typical Canopy Tree Planting

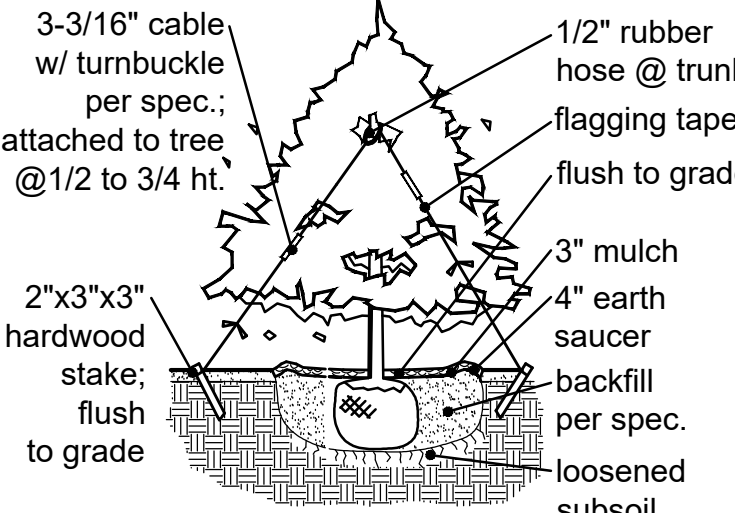

Typical Evergreen Planting

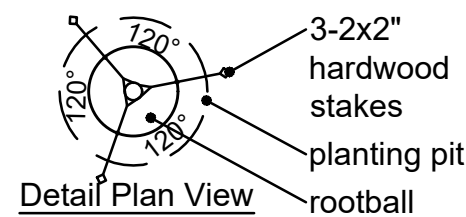

Tree Protection Detail

PLANTING SCHEDULE					
ID	QUANTITY	BOTANICAL NAME	COMMON NAME	SIZE	REMARKS
CANOPY-SHADE TREE					
A	2	Acer saccharum 'Baista'	Fall Fiesta Sugar Maple	3" caliper	B & B

Landscape Summary:

- Minimum landscaping criteria:
 - C-2 zoning = 1 tree per 1/2 acre
 - 41,666 s.f. / 2 = 1.91 half-acre units x 1 tree = 2 trees required
 - C-2 zoning = 1 evergreen per 2,000 s.f.
 - 1,988 s.f. / 2,000 s.f. = 1 evergreen required

PLANTING SCHEDULE					
ID	QUANTITY	BOTANICAL NAME	COMMON NAME	SIZE	REMARKS
SHRUBS-ORNAMENTAL GRASSES-PERENNIALS-ANNUALS-GROUNDCOVER					
a	4	Ilex x meserveae meserveae 'Heckenstar'	Castle Wall Blue Holly	18" tall	60" o.c.
b	3	Ilex x meserveae 'SMNIFA'	Castle Keep Blue Holly	18" tall	60" o.c.
c	6	Abelia x grandiflora 'Radiance'	Radiance Abelia	18" tall	48" o.c.
d	11	Juniperus horizontalis 'Wiltonii'	Blue Rug Juniper	18" tall	36" o.c.

Landscape Notes:

- Provide lawn in all disturbed areas.
All 3:1 or steeper slopes shall be lawn seed and have erosion control blanket.
- Topsoil in all disturbed lawn areas at 6" depth.
- Soil mix in all shrub beds at 8" depth.
- All mulch to be double ground bark mulch.
- Bed edges to be spade cut.

Tree Protection Notes:

- Pre-construction meeting to be held on-site to include a presentation of tree protection measures to operators, construction supervisors, developer's representative, and city zoning inspector.
- Clearing Limits to be rough staked in order to facilitate location for installation of protection fencing. No early maintenance schedule is required.
- No clearing or grading shall begin in areas where the treatment and preservation measures have not been completed, including the installation of tree protection fencing as shown on the plan. Where necessary, Contractor may perform minor tree clearing prior to installing silt fencing and tree protection fencing provided they maintain tree protection area.
- Tree Protection Fencing shall be 4-foot high temporary plastic construction fence. No equipment traffic/parking, concrete washout, material storage or other such construction activity shall be permitted to penetrate the protection fencing except for the removal of dead or invasive plant material. All ground plane in planting areas shall be mulched with hardwood bark mulch. Tree Protection Signage will be placed along the Protection Fencing as shown as the dashed line on the plan.
- Tree protection measures to be maintained throughout construction.



Lee Hess - Landscape Architect
AR License # LA-712056

Consultants:

GOOD DAY FARMS
3205 HIGHWAY 5 N
BRYANT, ARKANSAS 72019

Revisions:

Date	Description	No.

Drawn: RS
Checked: LH



Sheet Title: LANDSCAPE PLAN

Sheet No: L1.01

Date: 5/20/25
Job #: 813.150