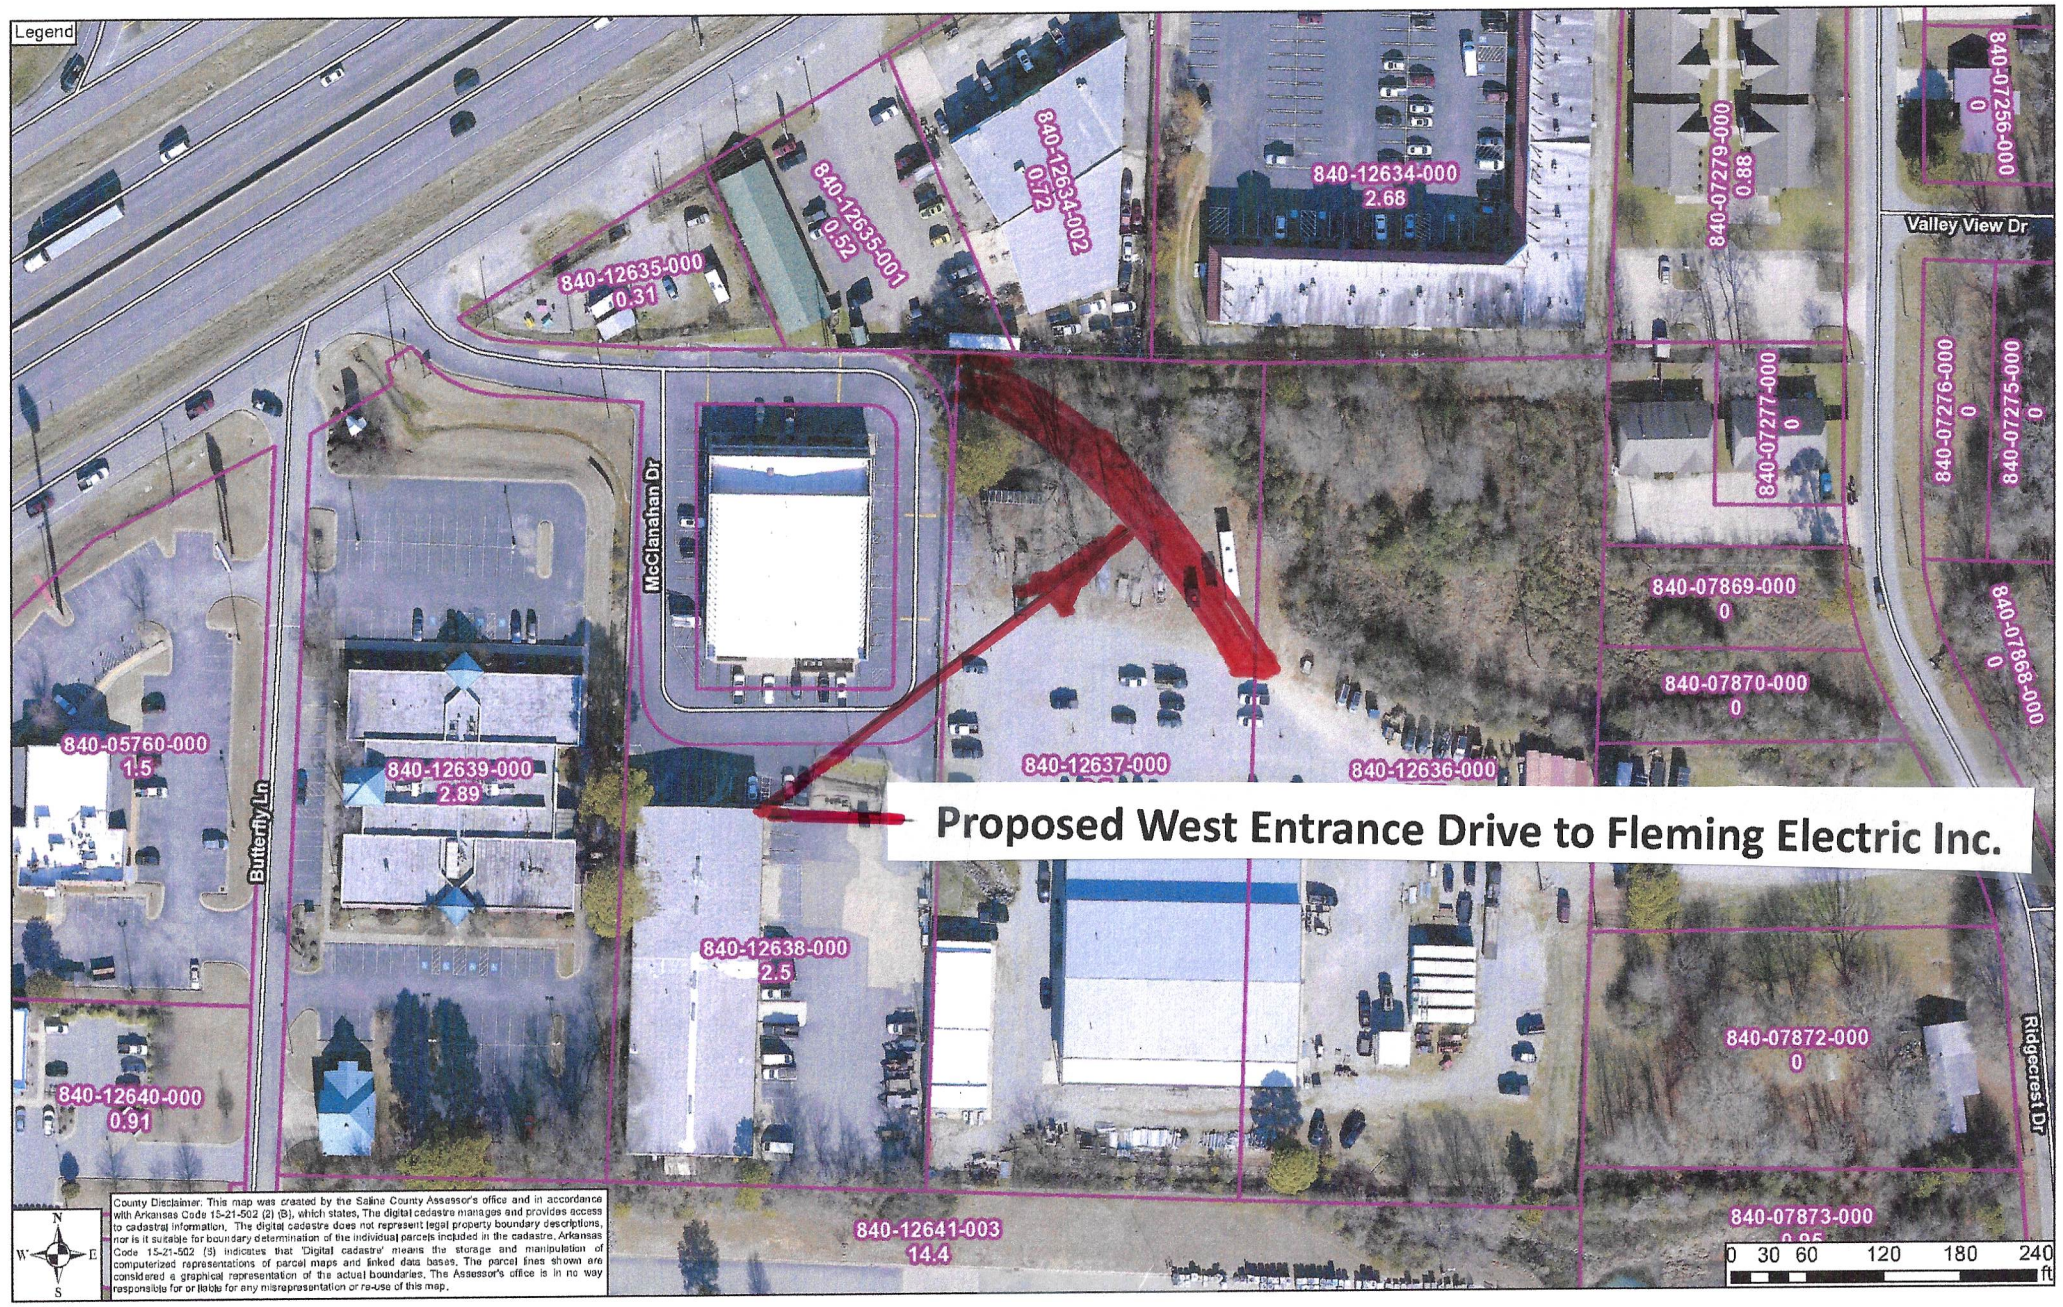

Vicinity Map

HURRICANE VALLEY INC. *Professional Engineering Consultants* P.O. Box 118 Bryant, Arkansas 501-231-5136		Fleming Electric Inc. **West Entrance Drive** 212 McClanahan Bryant, Arkansas	
HVI Job No. 16141	SCALE: N.T.S.	Date: 4-10-25	1/2