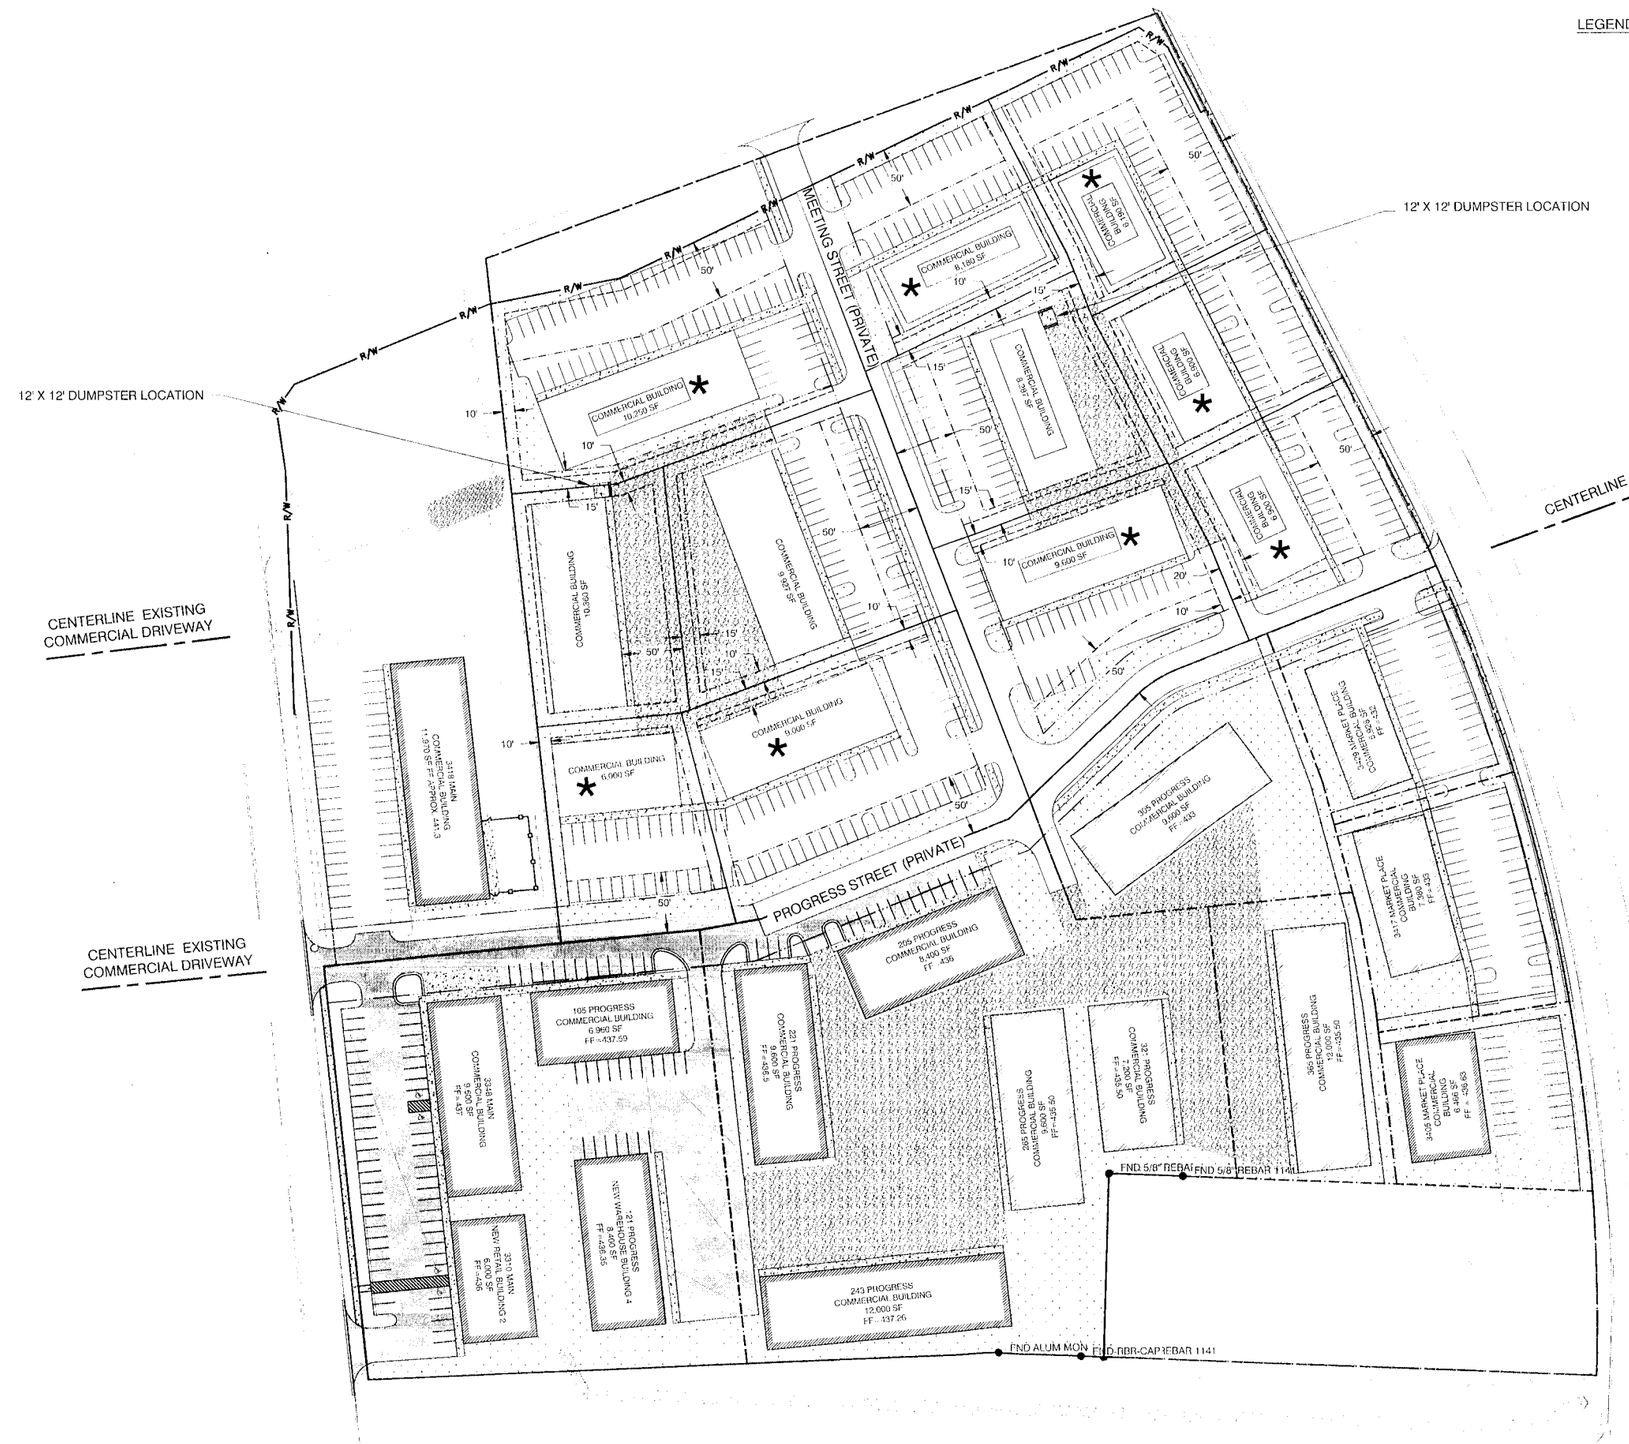

LEGEND:

- GREEN SPACE
- GRAVEL
- CONCRETE
- EXISTING COMMERCIAL CONSTRUCTION PER CITY OF BRYANT COMMERCIAL BUILDING REQUIREMENTS.
- PROPOSED COMMERCIAL CONSTRUCTION PER CITY OF BRYANT COMMERCIAL BUILDING REQUIREMENTS.
- * SCREENED TRASH CART ENCLOSURE

DATE	REVISION	BY
01-25-22	REVISED PER AS-BUILT	GPW

GNE Designing our client's success
GarNat Engineering, LLC
P.O. Box 116
Benton, AR 72018
Ph (501) 408-4650
3825 Mt Carmel Rd
Bryant, AR 72022
garnatengineering@gmail.com

MARKET PLACE CENTER
CITY OF BRYANT
SALINE COUNTY, ARKANSAS

STATE OF ARKANSAS
VERNON L. WILLIAMS
REGISTERED PROFESSIONAL ENGINEER
NO. 9551

10-27-2022

CONTENTS:

SCHEMATIC PLAN

PROJECT NO: 18087

DATE: OCTOBER 2022

SHEET NO: C3.0